


DRAWING No. ONE

D. A. GREEN & SONS
HIGH ROAD
WHARFLODE
SPALDING, Lincs.
PE12 6TL

Tel: HOLBEACH (0403) 370505

GENERAL NOTES
ALL HOLES TO BE DIA. FOR
DIA. BOLTS EXCEPT WHERE NOTED
ALL WELDING TO BE mm FILLET
WELD CONT. EXCEPT WHERE NOTED

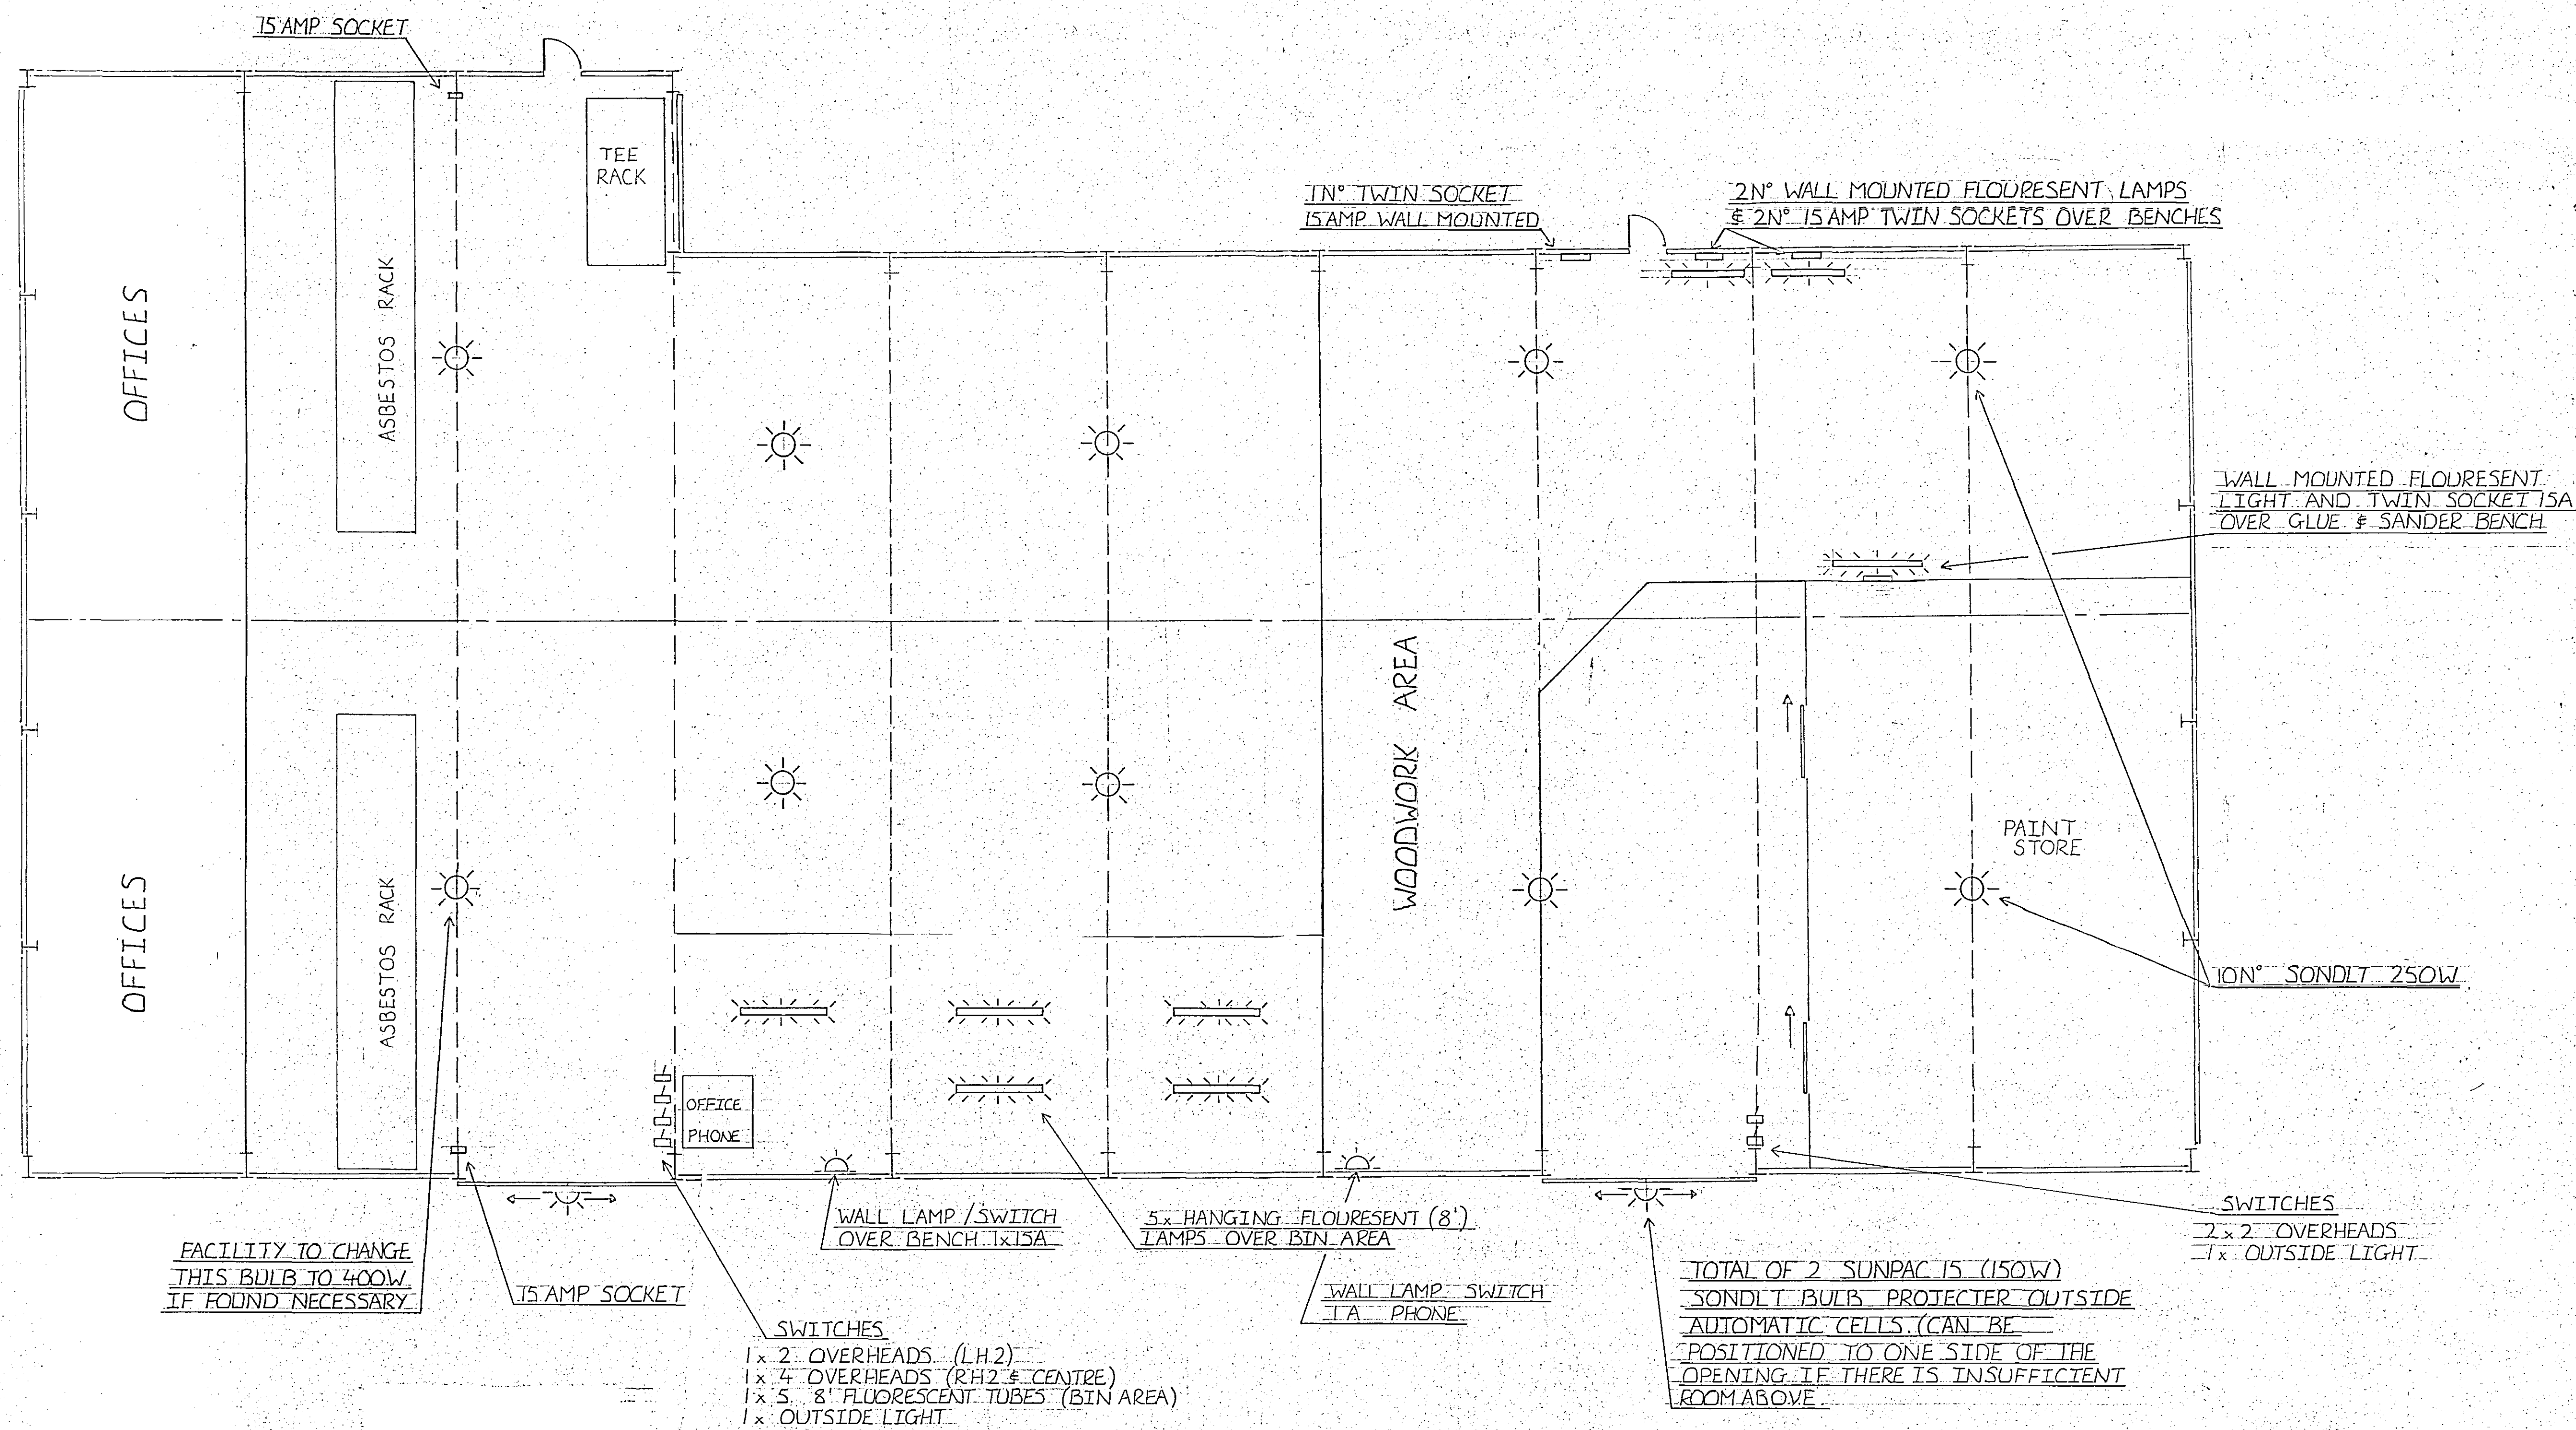

PLAN OF STORES WAREHOUSE

NOTES

- EXISTING 6 TEMP HANGING MBL 500W BULB / HOLDERS REUSE IN WORKS
- STORES REQUIRE 2 x 15A PLUGS (ONE SOUTH SIDE & ONE NORTH SIDE) CAN GO ANYWHERE TO SUIT WIRING (NOT NECESSARILY WHERE MARKED)

REVISIONS BY DATE

DRAWING ISSUED TO

F	W	SP	A	AP	T	SM	CR
SC	LP	RC	CM	SO	ST	B	

S/BLAST

PAINT

REPAINT

SCALE 1:100

COMP. DATE

DRAWN AH DATE 9-8-89

CHKD DATE

CLIENT

DAGS

SITE

DETAILS

PLAN VIEW ON STORES

WAREHOUSE

GREEN

STRUCTURAL

DRAWING No. ONE