
	PLOT 1	PLOT 2	PLOT 3	PLOT 4	PLOT 5
BRICKS (BUTTERLEY)	BLABY TUDOR PURPLE	BLABY ELIZABETHAN MULTI STOCK	BLABY ELIZABETHAN MULTI STOCK	BLABY RED	BLABY RED
TILES (MARLEY)	MENDIP · OLD ENGLISH DARK RED	DOUBLE ROMAN · SMOOTH BROWN	DOUBLE ROMAN · SMOOTH BROWN	MENDIP · SLATE GREY	MENDIP · SLATE GREY



DWELLING TYPES — HIGHGROVE | KNIGHTSBRIDGE (H302 HANDED) | WINDSOR (H301) | DELAMERE | DELAMERE

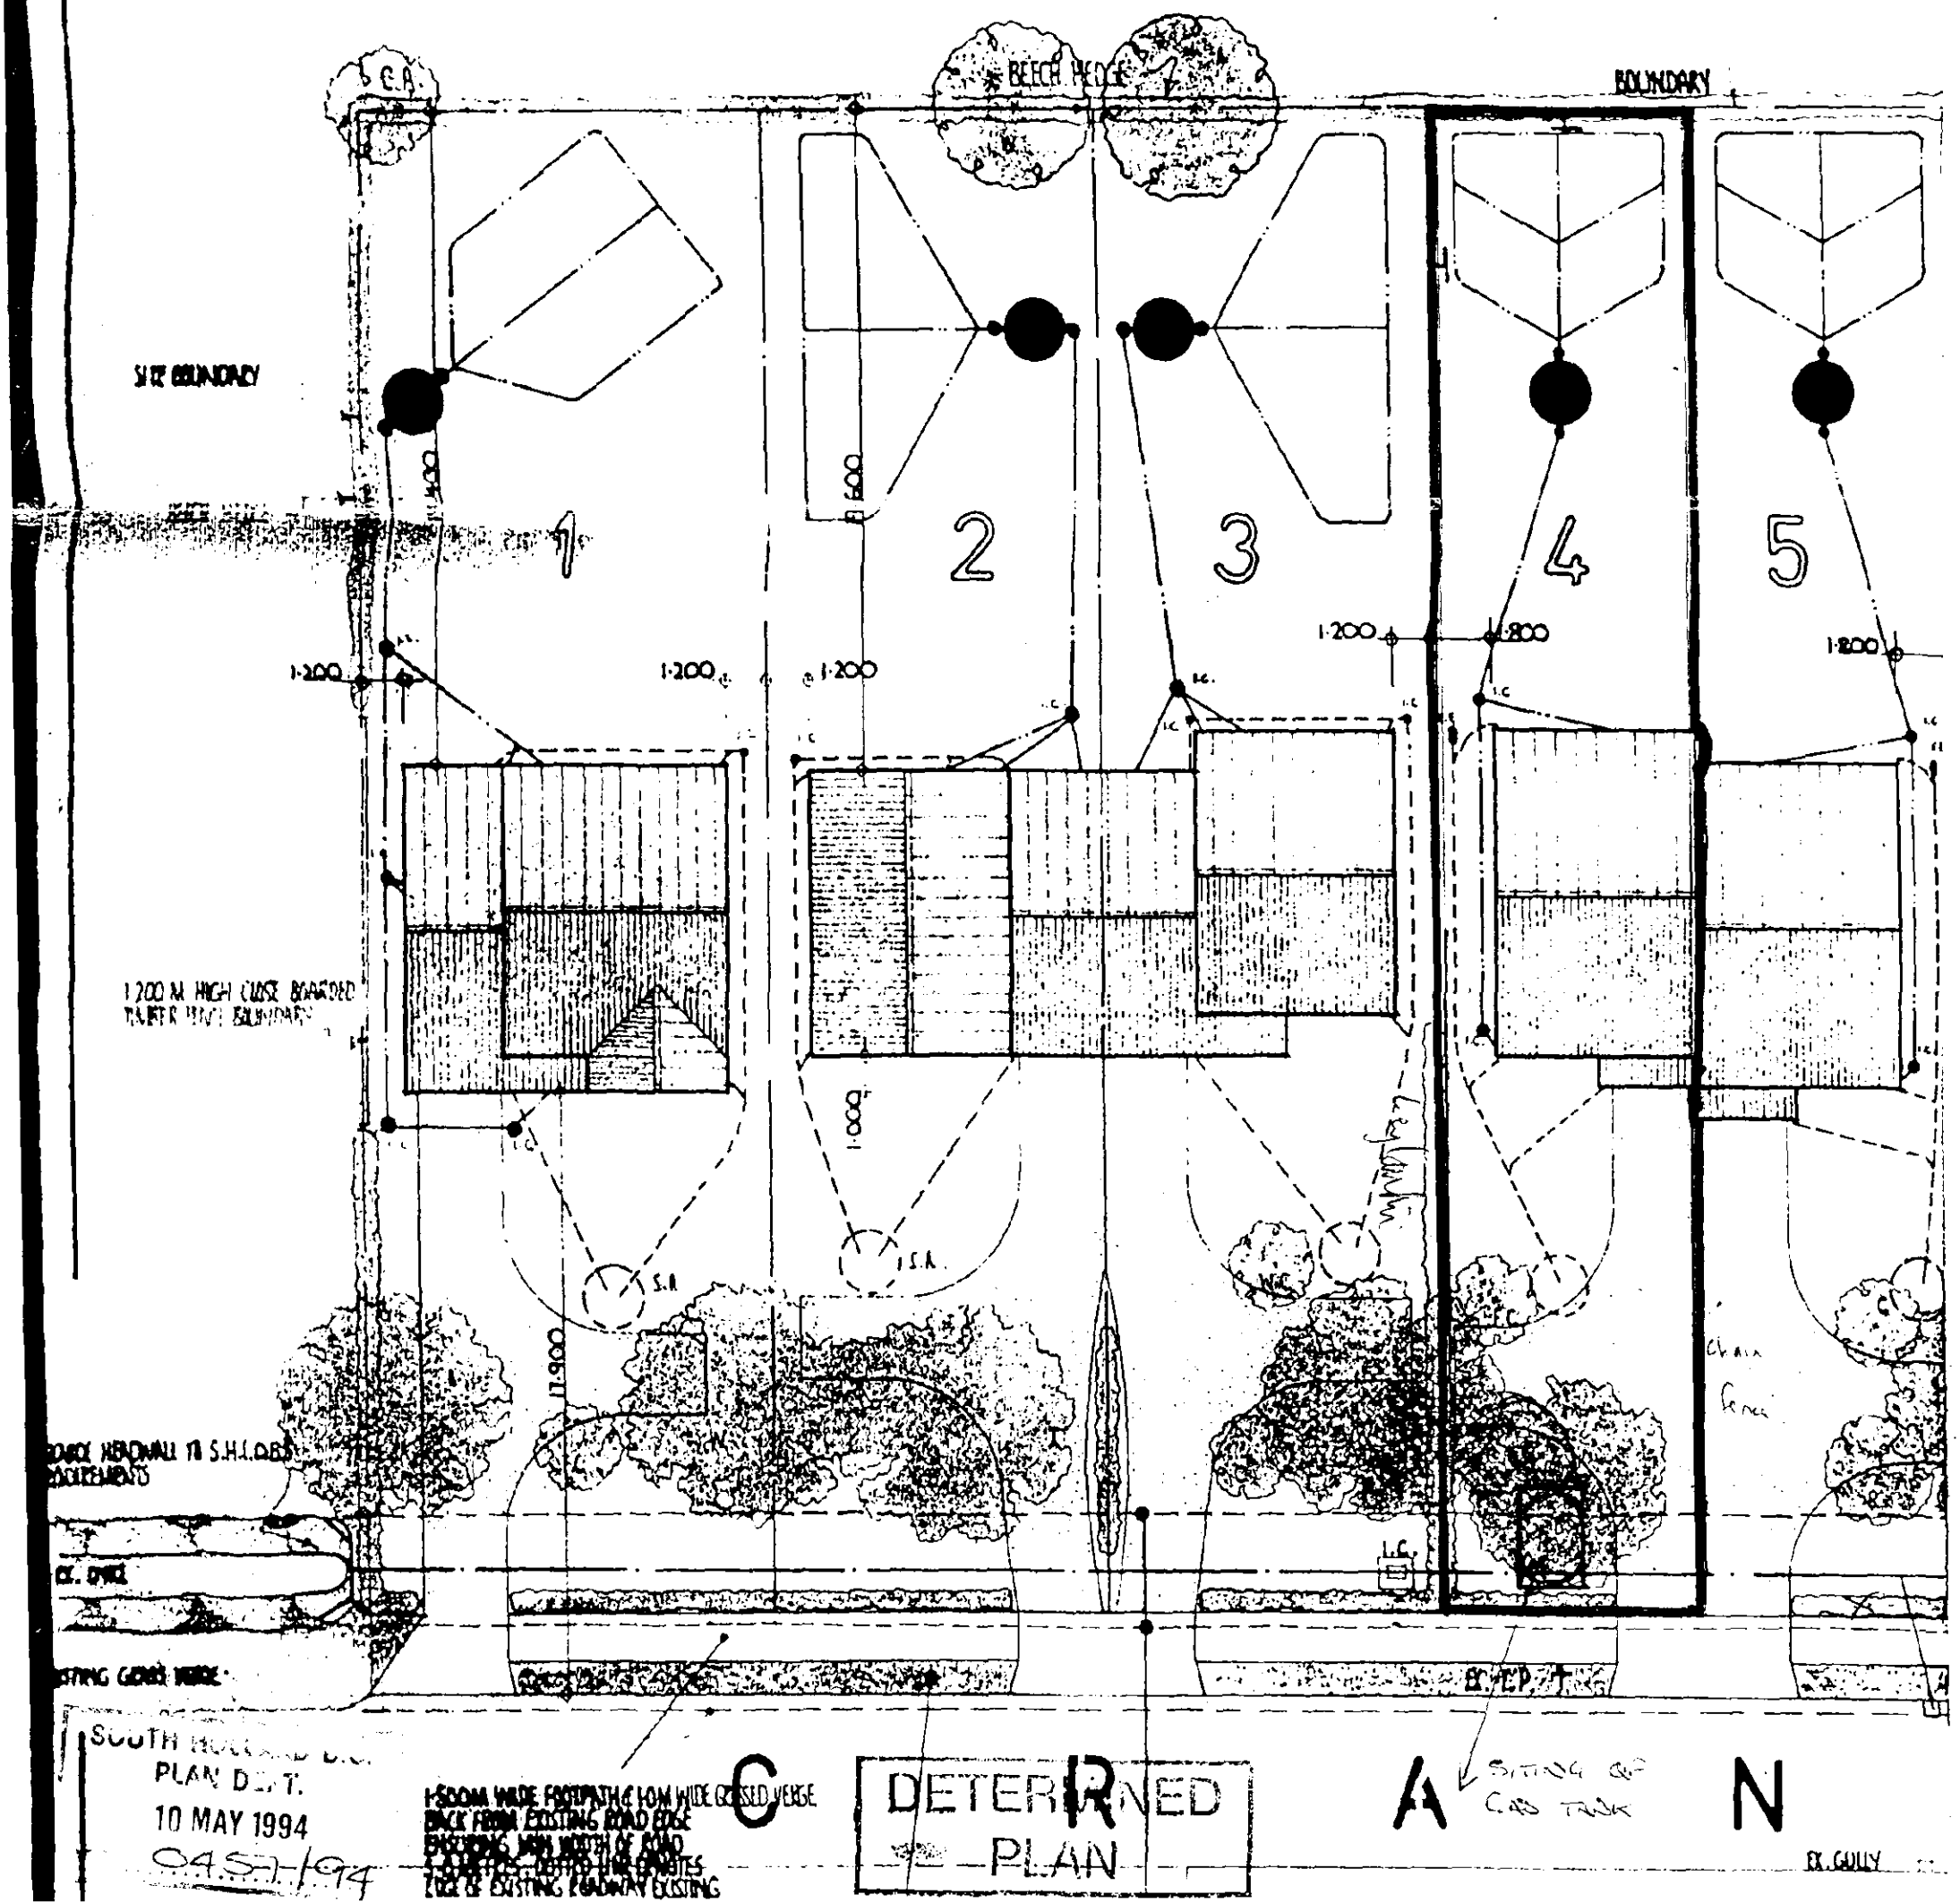

SOUTH ... PLAN DEPT.
10 MAY 1994
0457/94

1·500M WIDE FOOTPATH C/W 1·0M WIDE GRASSED VERGE BACK FROM EXISTING ROAD EDGE EXISTING MIN WIDTH OF ROAD 6·0M (INC. KERB LINE) NOTES EDGE OF EXISTING ROADWAY EXISTING

DETERMINED PLAN

