
NOTES
Do NOT scale from this drawing or any other prepared by JDA in connection with this project
This drawing is copyright and may not be altered, traced, copied, photographedor used for any purpose other than for which it has been issued without writtenpermission of the copyright holder.
The Contractor is to check all dimensions on site and report any discrepencies PRIOR TO commencing work.
All details shown on this drawing are based upon typical site conditions relatedto the area. No resposibility can be accepted for abnormal conditions unless theyhave been reported in detail so that design amendments may be considered.
All works and materials are to be in full accordance with current BritishStandards, Building Regulations, Agrement Certificates and Manufacturersprinted instructions.
All Building Regulations inspections are to be carried out at the appropriatestages of work.

PLANNING APPLICATION DRAWING

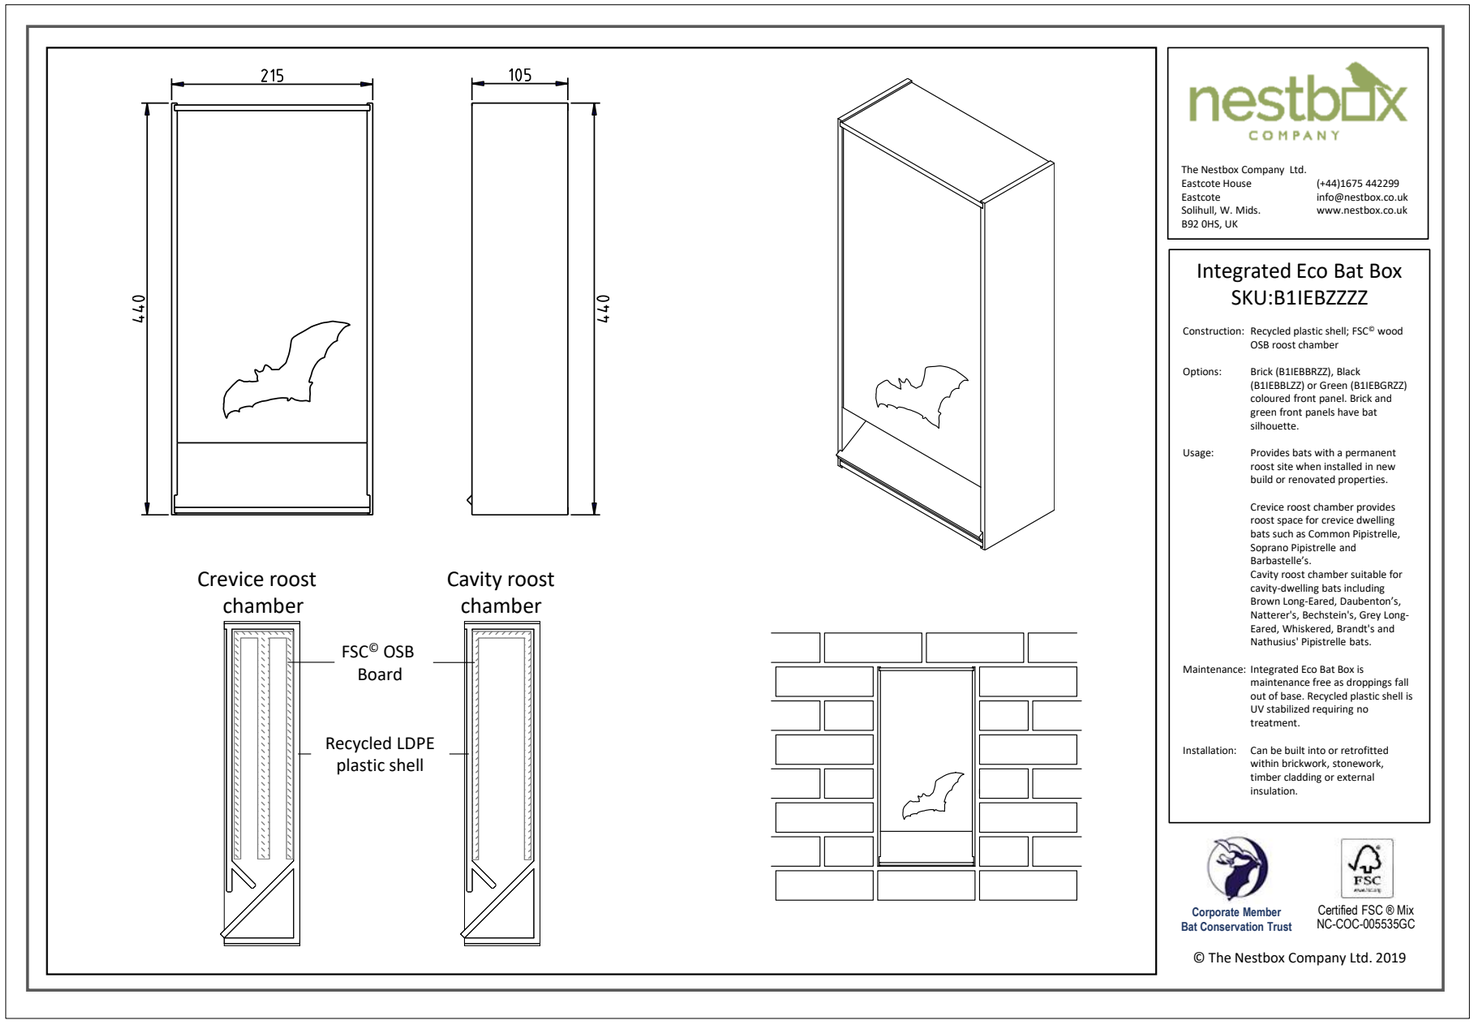

nestbox COMPANY

The Nestbox Company Ltd.
Eastcote House
Eastcote
Solihull, W. Mids.
B92 0HS, UK

(+44)1675 442299
info@nestbox.co.uk
www.nestbox.co.uk

Integrated Eco Bat Box
SKU:B1IEBZZZZ


Construction:	Recycled plastic shell; FSC© wood OSB roost chamber
Options:	Brick (B1IEBBRZZ), Black (B1IEBBLZZ) or Green (B1IEBGRZZ) coloured front panel. Brick and green front panels have bat silhouette.
Usage:	Provides bats with a permanent roost site when installed in new build or renovated properties. Crevice roost chamber provides roost space for crevice dwelling bats such as Common Pipistrelle, Soprano Pipistrelle and Barbastelle's. Cavity roost chamber suitable for cavity-dwelling bats including Brown Long-Eared, Daubenton's, Natterer's, Bechstein's, Grey Long-Eared, Whiskered, Brandt's and Nathusius' Pipistrelle bats.
Maintenance:	Integrated Eco Bat Box is maintenance free as droppings fall out of base. Recycled plastic shell is UV stabilized requiring no treatment.
Installation:	Can be built into or retrofitted within brickwork, stonework, timber cladding or external insulation.

Corporate Member Bat Conservation Trust

Certified FSC ® Mix NC-COC-005535GC

© The Nestbox Company Ltd. 2019

ecosurv ECOLOGICAL CONSULTANTS

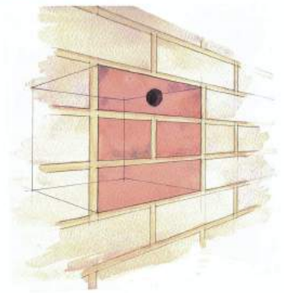



Ecosurv Starling box
BOX ESB



Integrated ECO
Bat Boxes
1no Cavity & 1no
Crevice

"ECO B"

Birds
New nesting opportunities are to be provided through the installation of one Schwegler Sparrow Terrace, three Ibstock Eco-habitat for Swifts and one Ecosurv Starling box in the new development facing between north and east.

cabe chartered association of building engineers



Schwegler Sparrow Terrace
'BOX SST'



Ibstock Eco-habitat for Swifts
'BOX IES'

John Dickie Associates
Chartered Building Engineers
5, Victor Way, Cherry Holt Road,
Bourne, Lincs PE10 9PT
Tel 07778 297733 jda@ndirect.co.uk

Proposed Holiday Home Development at ;
Bleu Ray Farm
Millgate, Whaplode
PE12 6RY

Drawing Title : Bird and Bat Boxes

Scale NTS

Date April 2023

Drawing No JDA/2023/885/BIRD, BAT BOXES.001