






LOCATION PLAN
Scale 1:2500

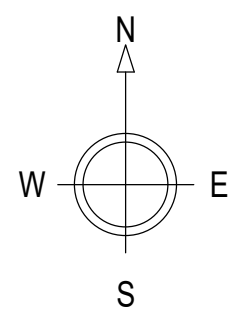

- NOTES:
1. Use written dimensions only. All dimensions to be checked on site and any discrepancies reported to ACORUS immediately. If in doubt ask.
 2. Where relevant, significant hazards have been identified on the drawing. Hazards which should be obvious to a competent contractor or unforeseeable have not been identified.
 3. This drawing is confidential and remains the exclusive property of ACORUS.
 4. Ordnance Survey Paper Map Copying Licence Number: 100039456.
- © ACORUS Rural Property Services Ltd.

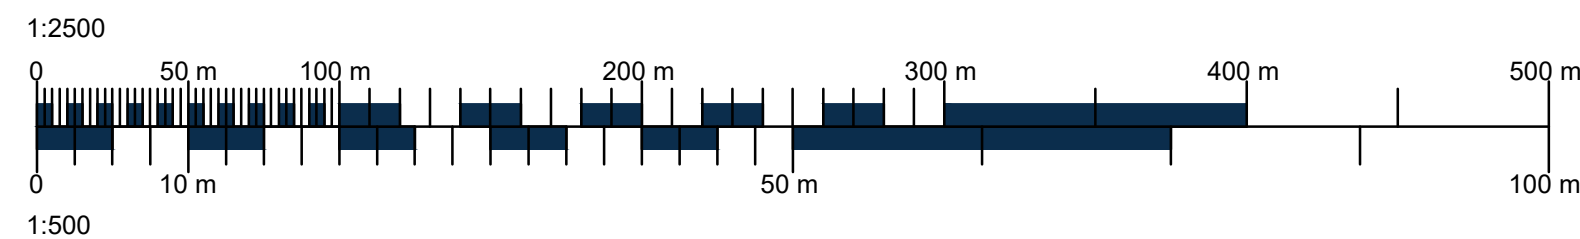

BLOCK PLAN
Scale 1:500

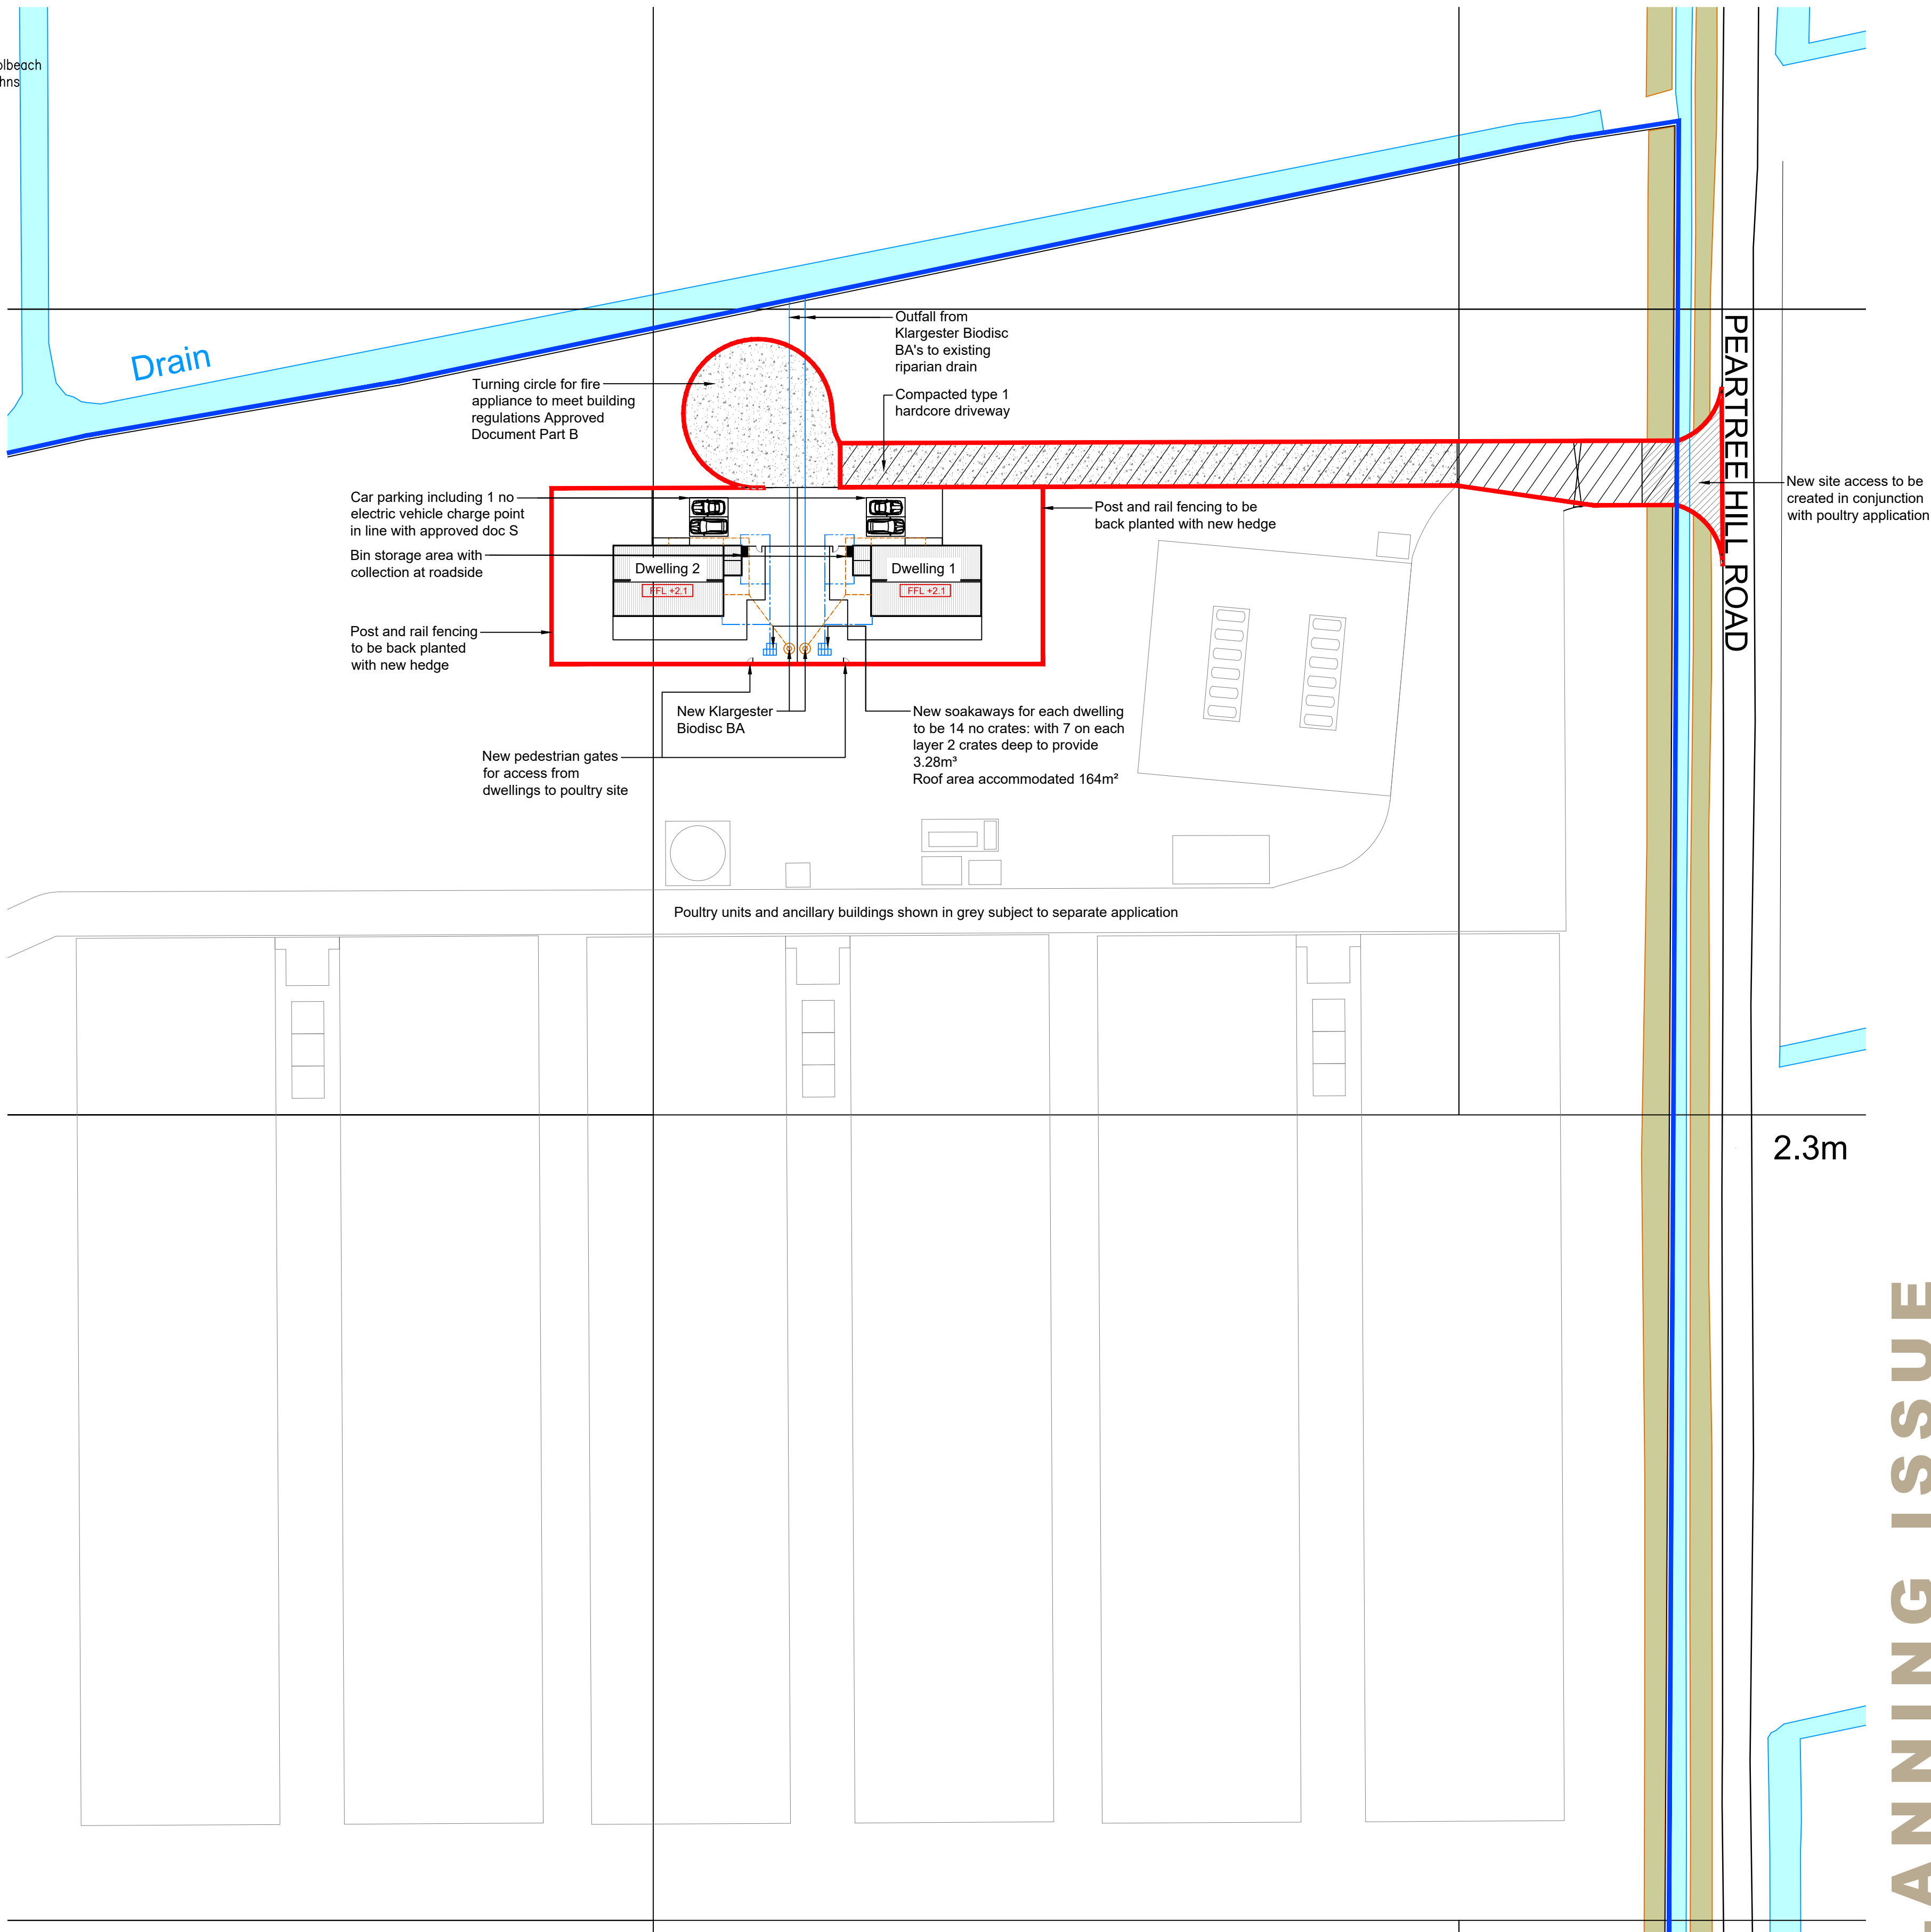

- Ownership Boundary
Site Boundary
Site Access

Rev	Date	Description	Dwn	Chk
Rev.	Date.	Amendment.	Drawn	Checked
PROJECT				
Holbeach Farm Limited Land at 532615,317390. Pear Tree Hill Road, Whaplode Dove, Spalding PE12 0SL				
TITLE				
Provision of New Workers Dwellings Site Location and Block Plan				
SCALE				
AS SHOWN	DATE	DRAWN BY	CHECKED BY	
@A1	May '25	DL	IH	
JOB & DRAWING NO.				
JW/2396/0325 - 200_01				
REVISION				



PLANNING ISSUE