
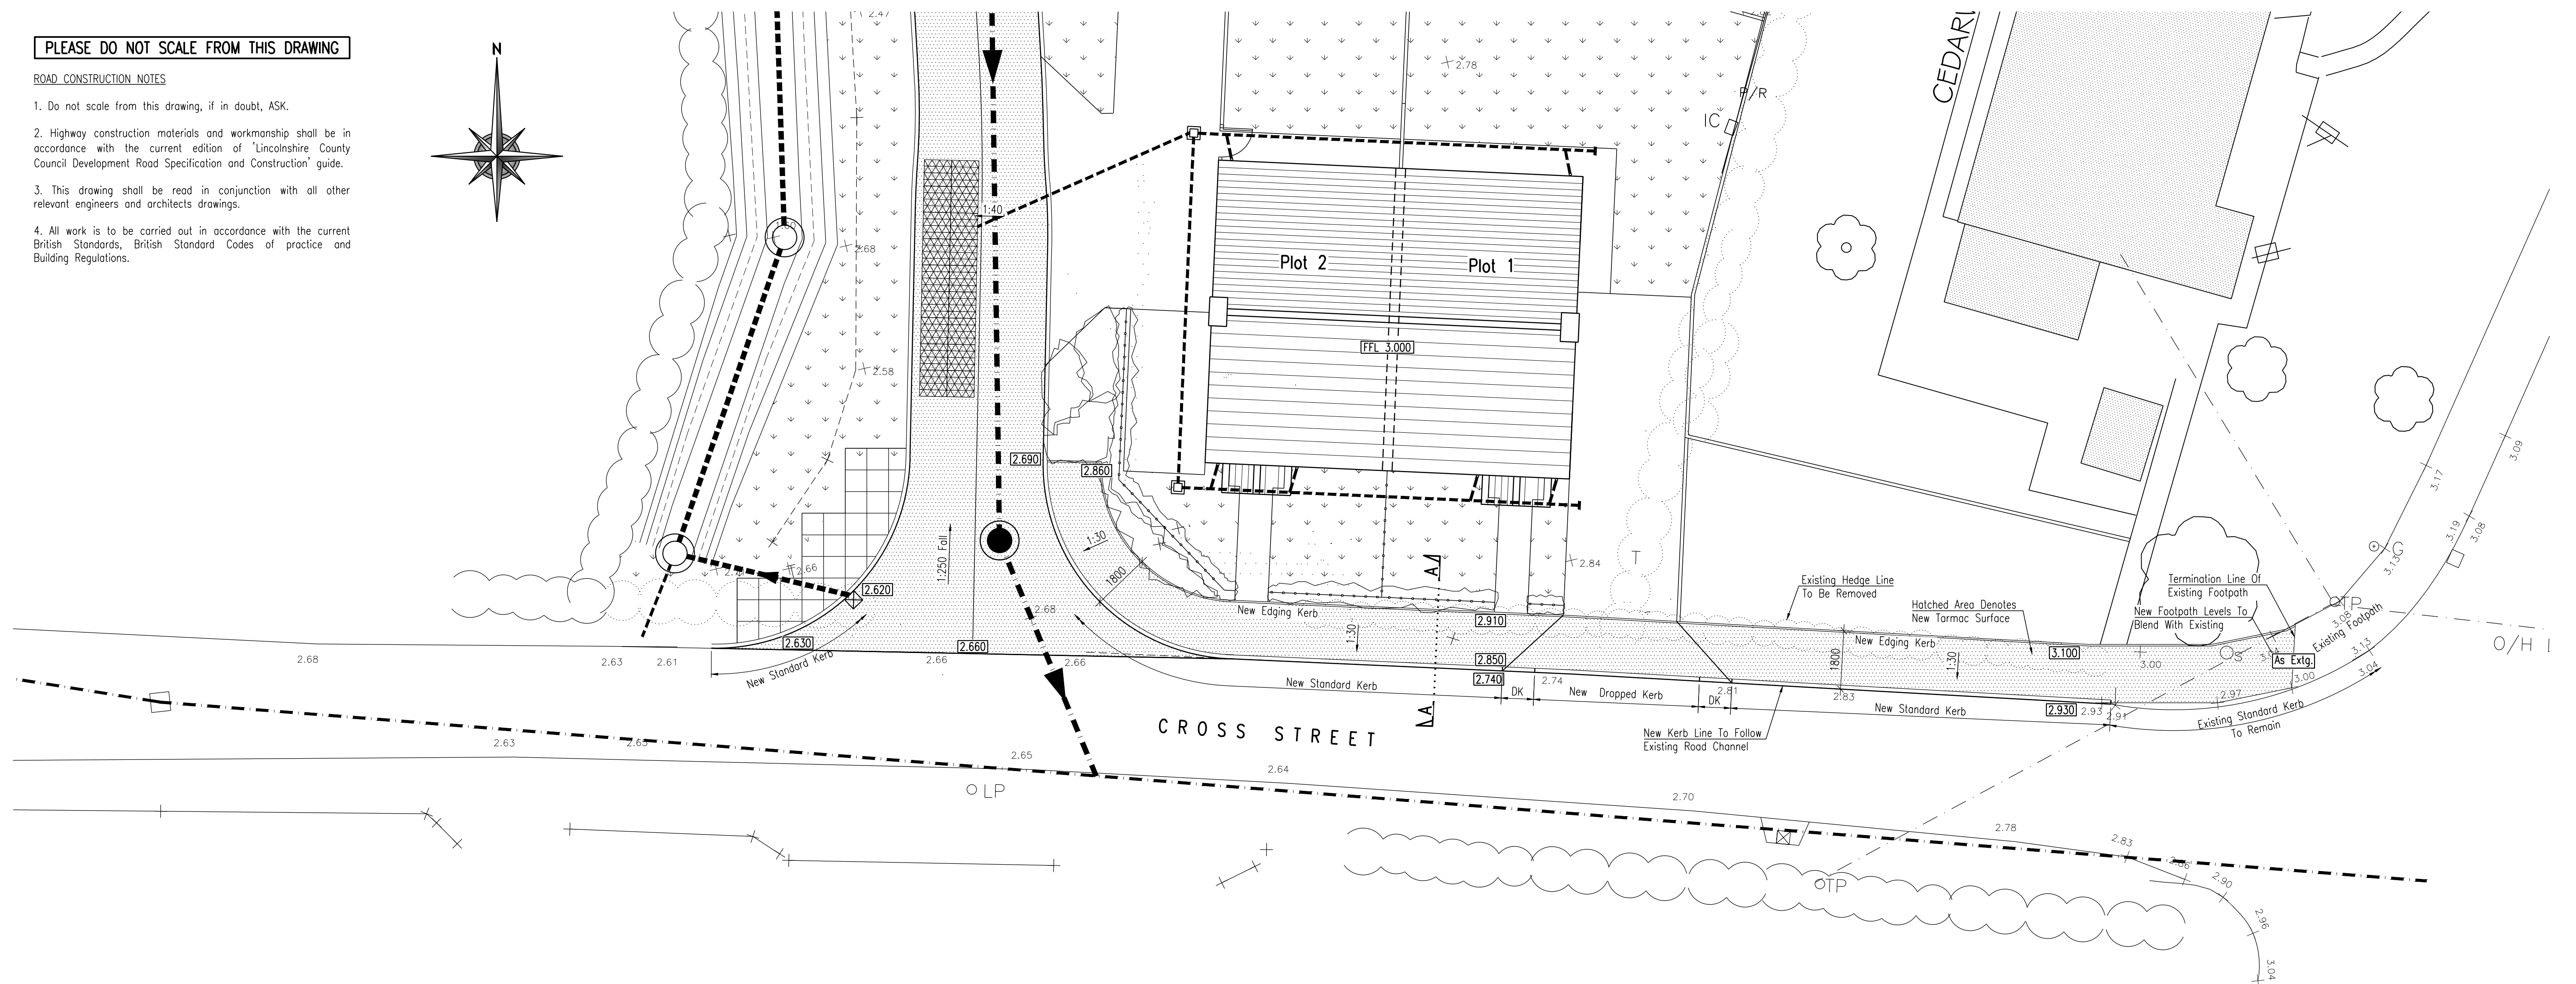


ROAD CONSTRUCTION NOTES

1. Do not scale from this drawing, if in doubt, ASK.
2. Highway construction materials and workmanship shall be in accordance with the current edition of 'Lincolnshire County Council Development Road Specification and Construction' guide.
3. This drawing shall be read in conjunction with all other relevant engineers and architects drawings.
4. All work is to be carried out in accordance with the current British Standards, British Standard Codes of practice and Building Regulations.

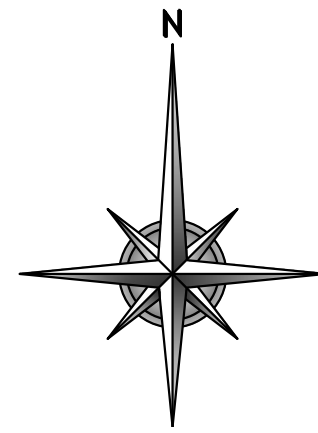

A	10.05.16	Minor Amendments Local To Cross Street.			
Rev	Date	Remarks			
Status FOR INFORMATION					
 SIDEBOTTOM RICHARDSON CHENG LTD CONSULTING STRUCTURAL AND CIVIL ENGINEERS 15 High Street, Lincs. PE11 1TW Tel: 01775 712660 Fax: 01775 712635 Email: src@srcld.co.uk					
Project					
Proposed Residential Development, Cross Street/ Kirkgate, Whaplode, Spalding, Lincs.					
Title					
Proposed Minor Highway Works To Cross Street					
Date	May '16	Scale	1:100	@A1	
Drawn	MP	Checked	SRC		
Design	SRC	File Name	28915-07		
DRG No. 28915/07				Rev	A