
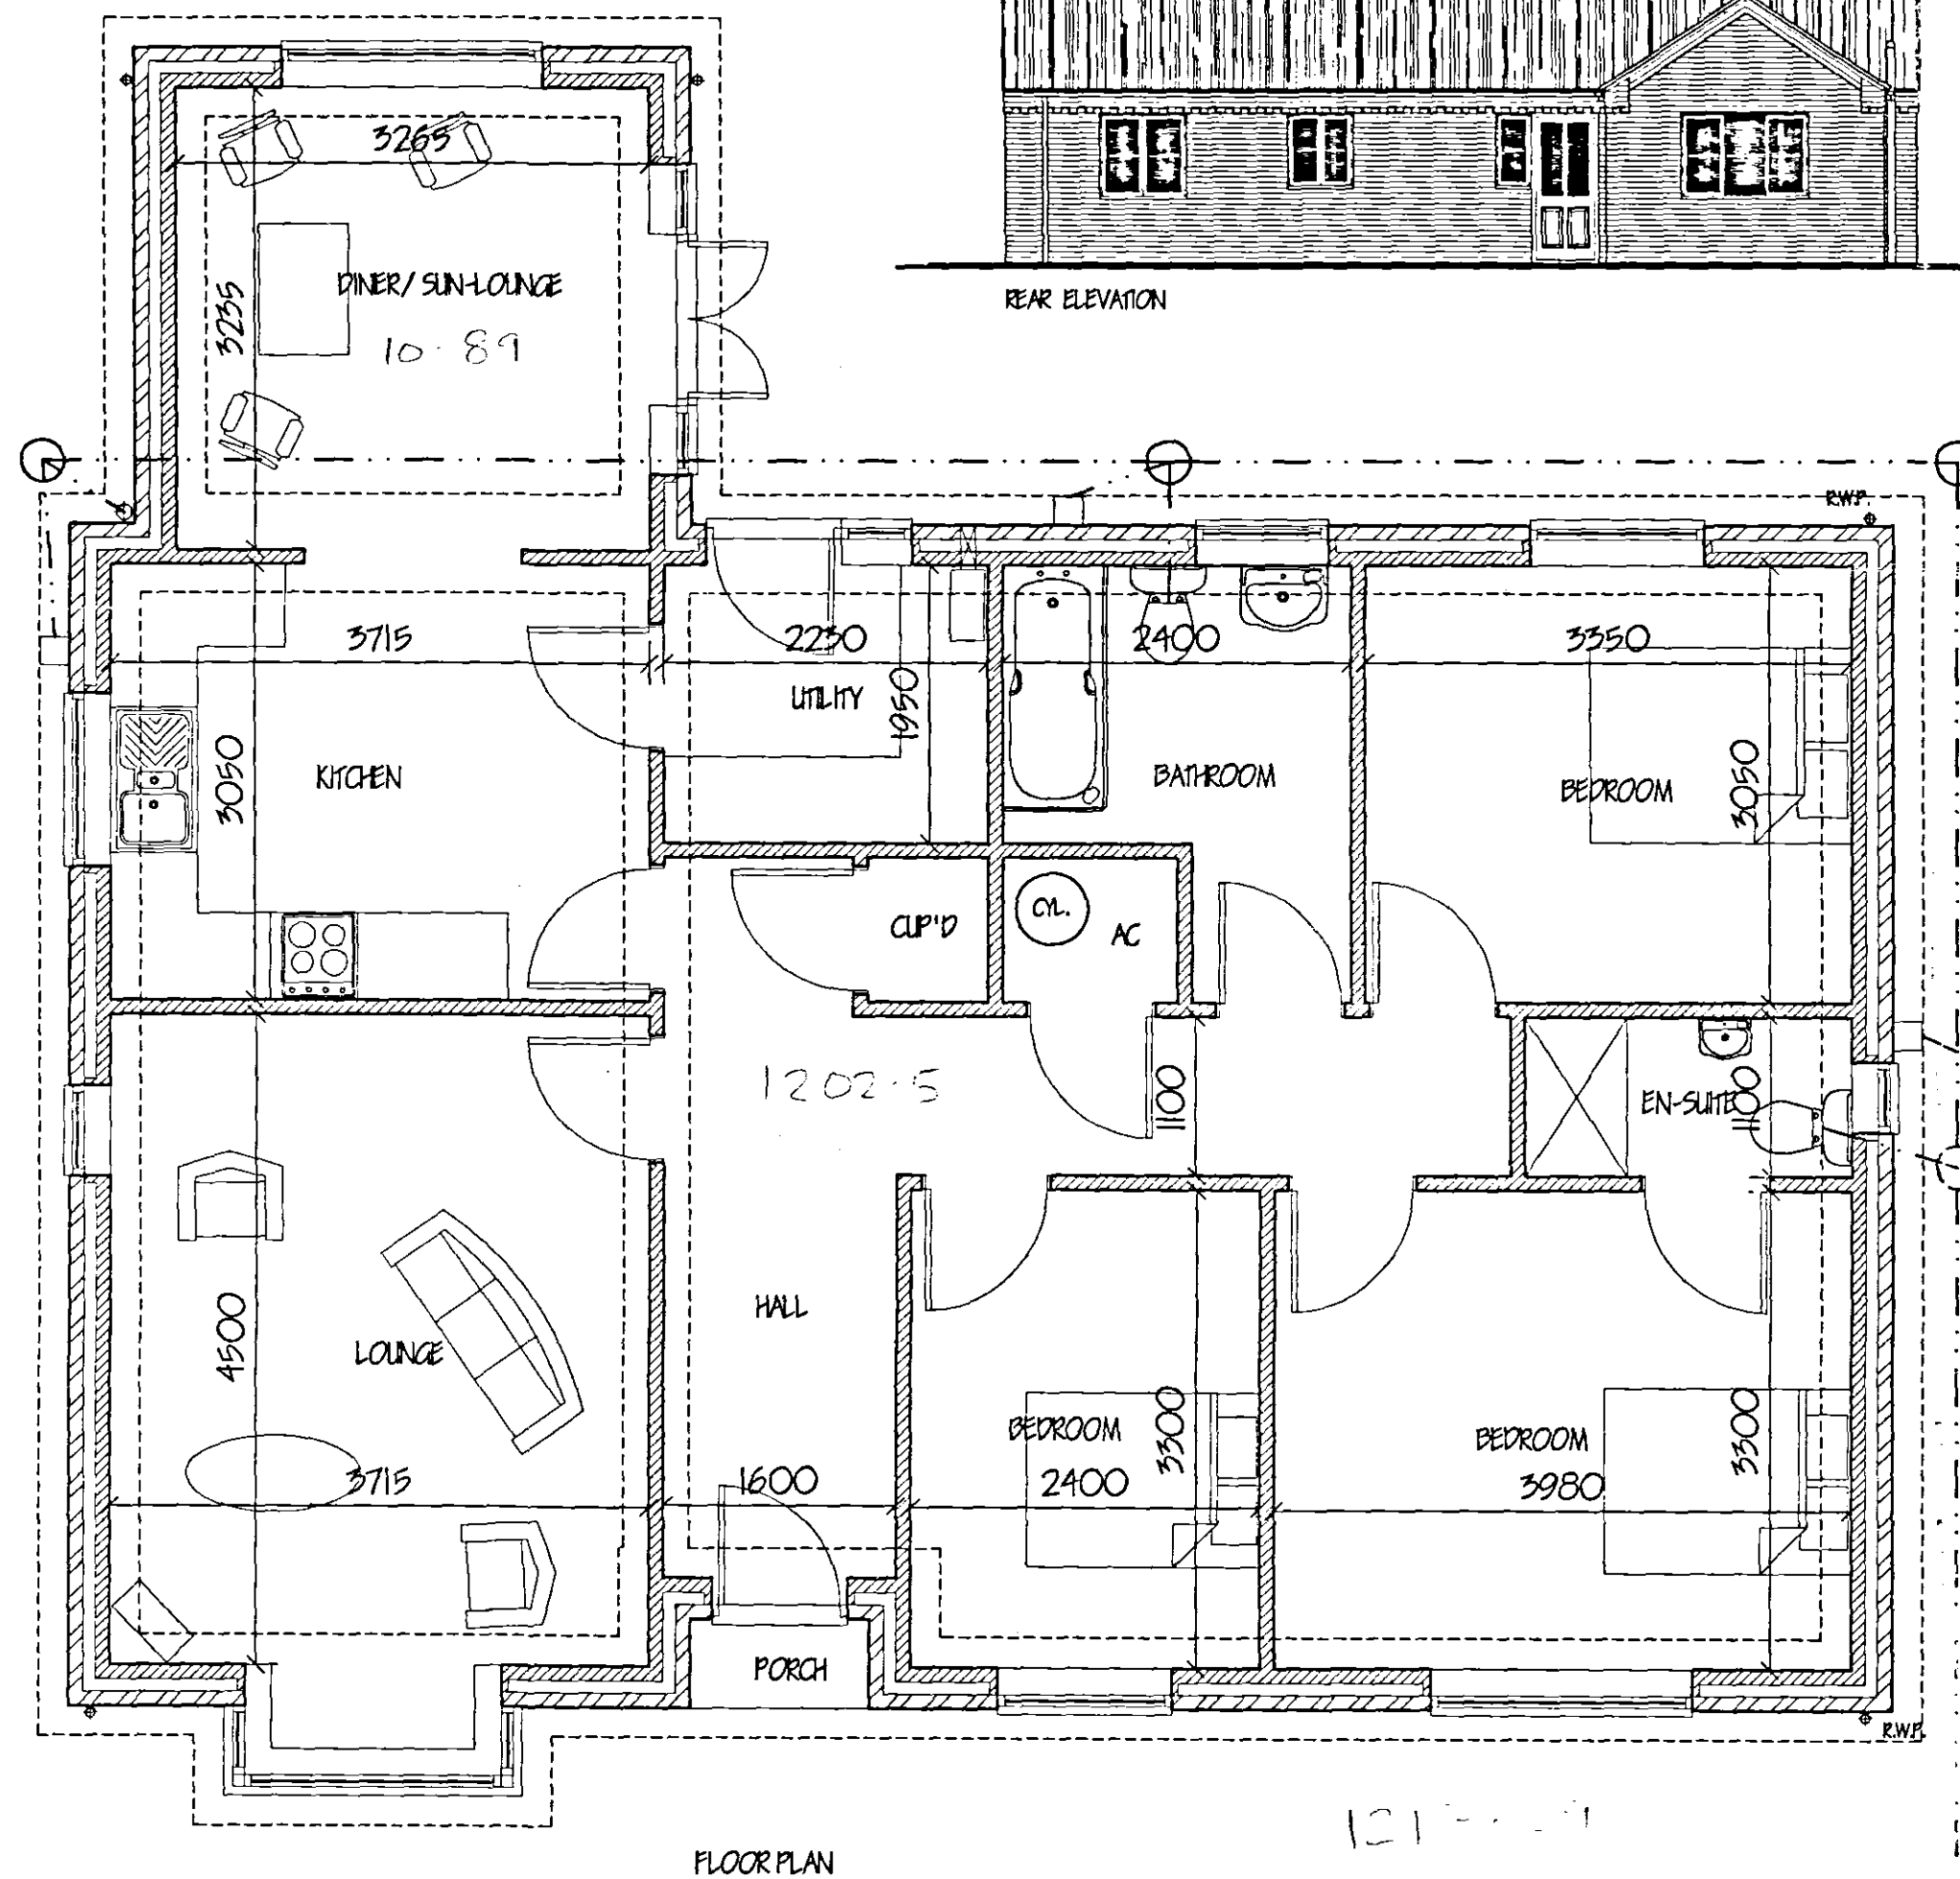
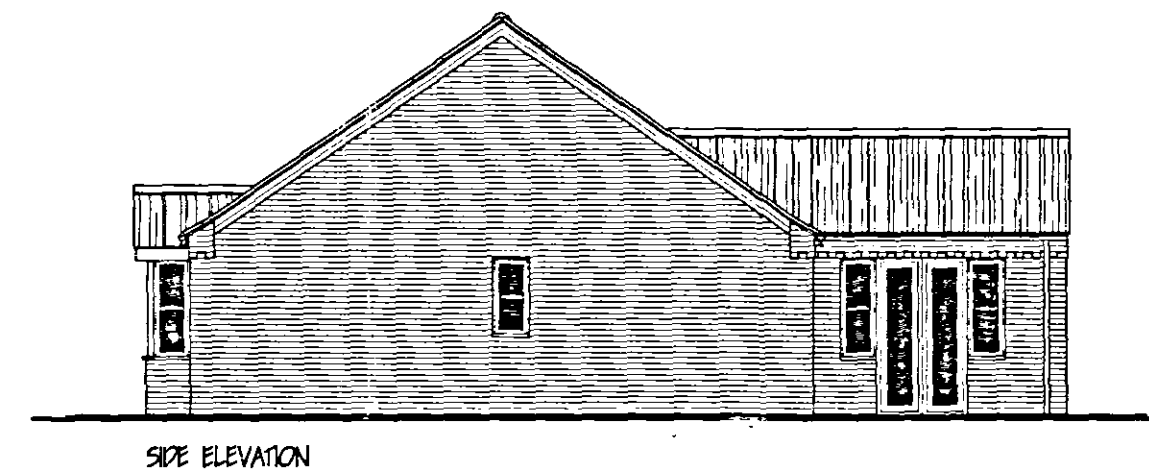
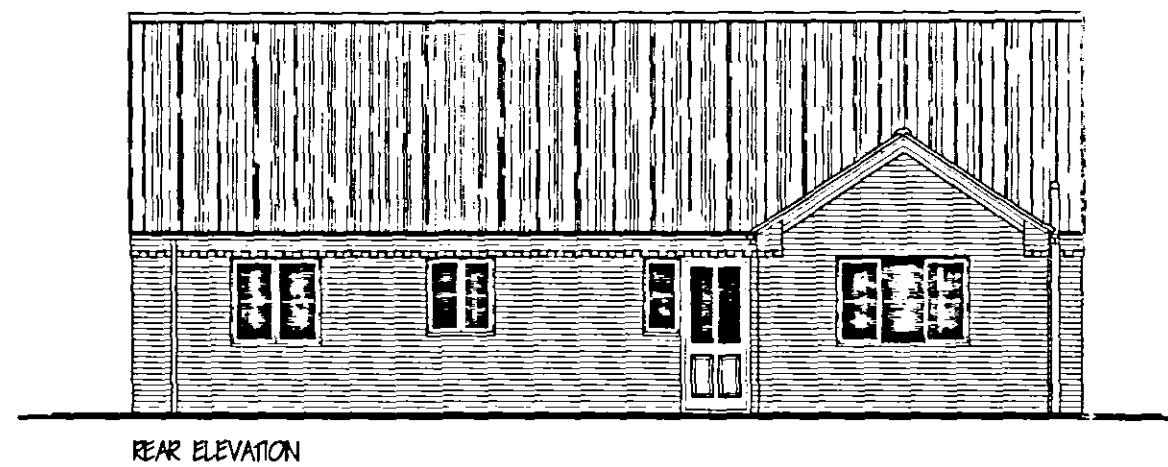
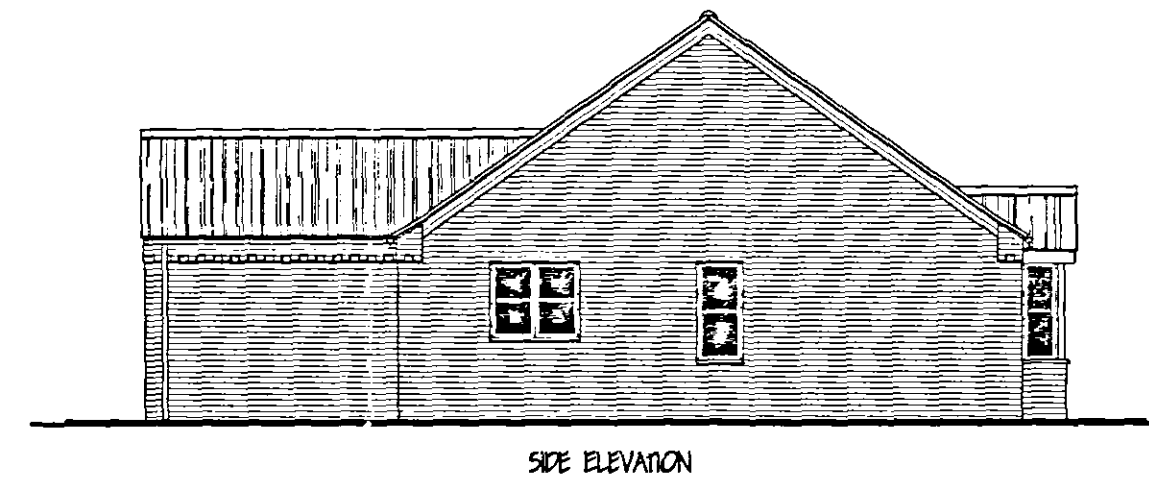


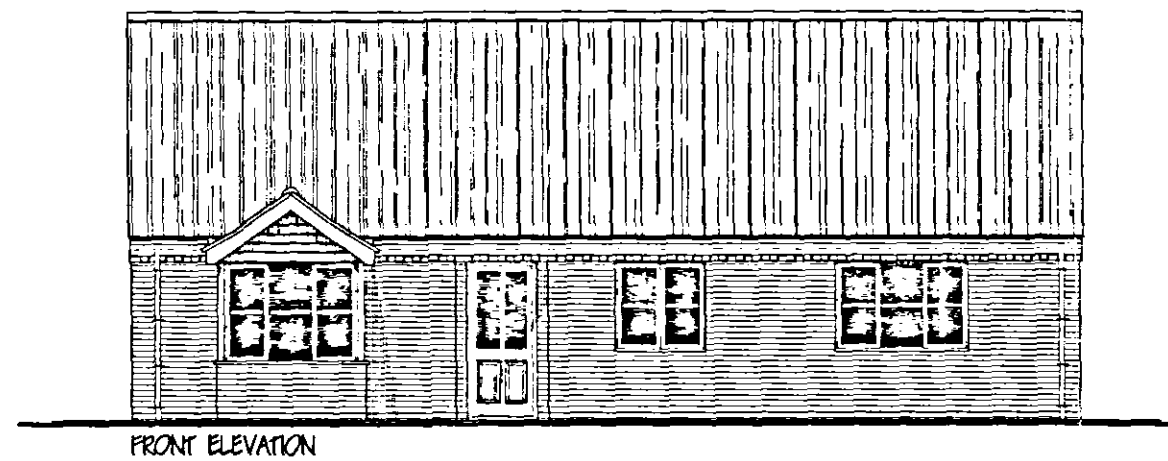

DETERMINED  
PLAN

SHDC  
Planning & Development  
13 APR 2007  
Ref: 0488/07

[illegible]