


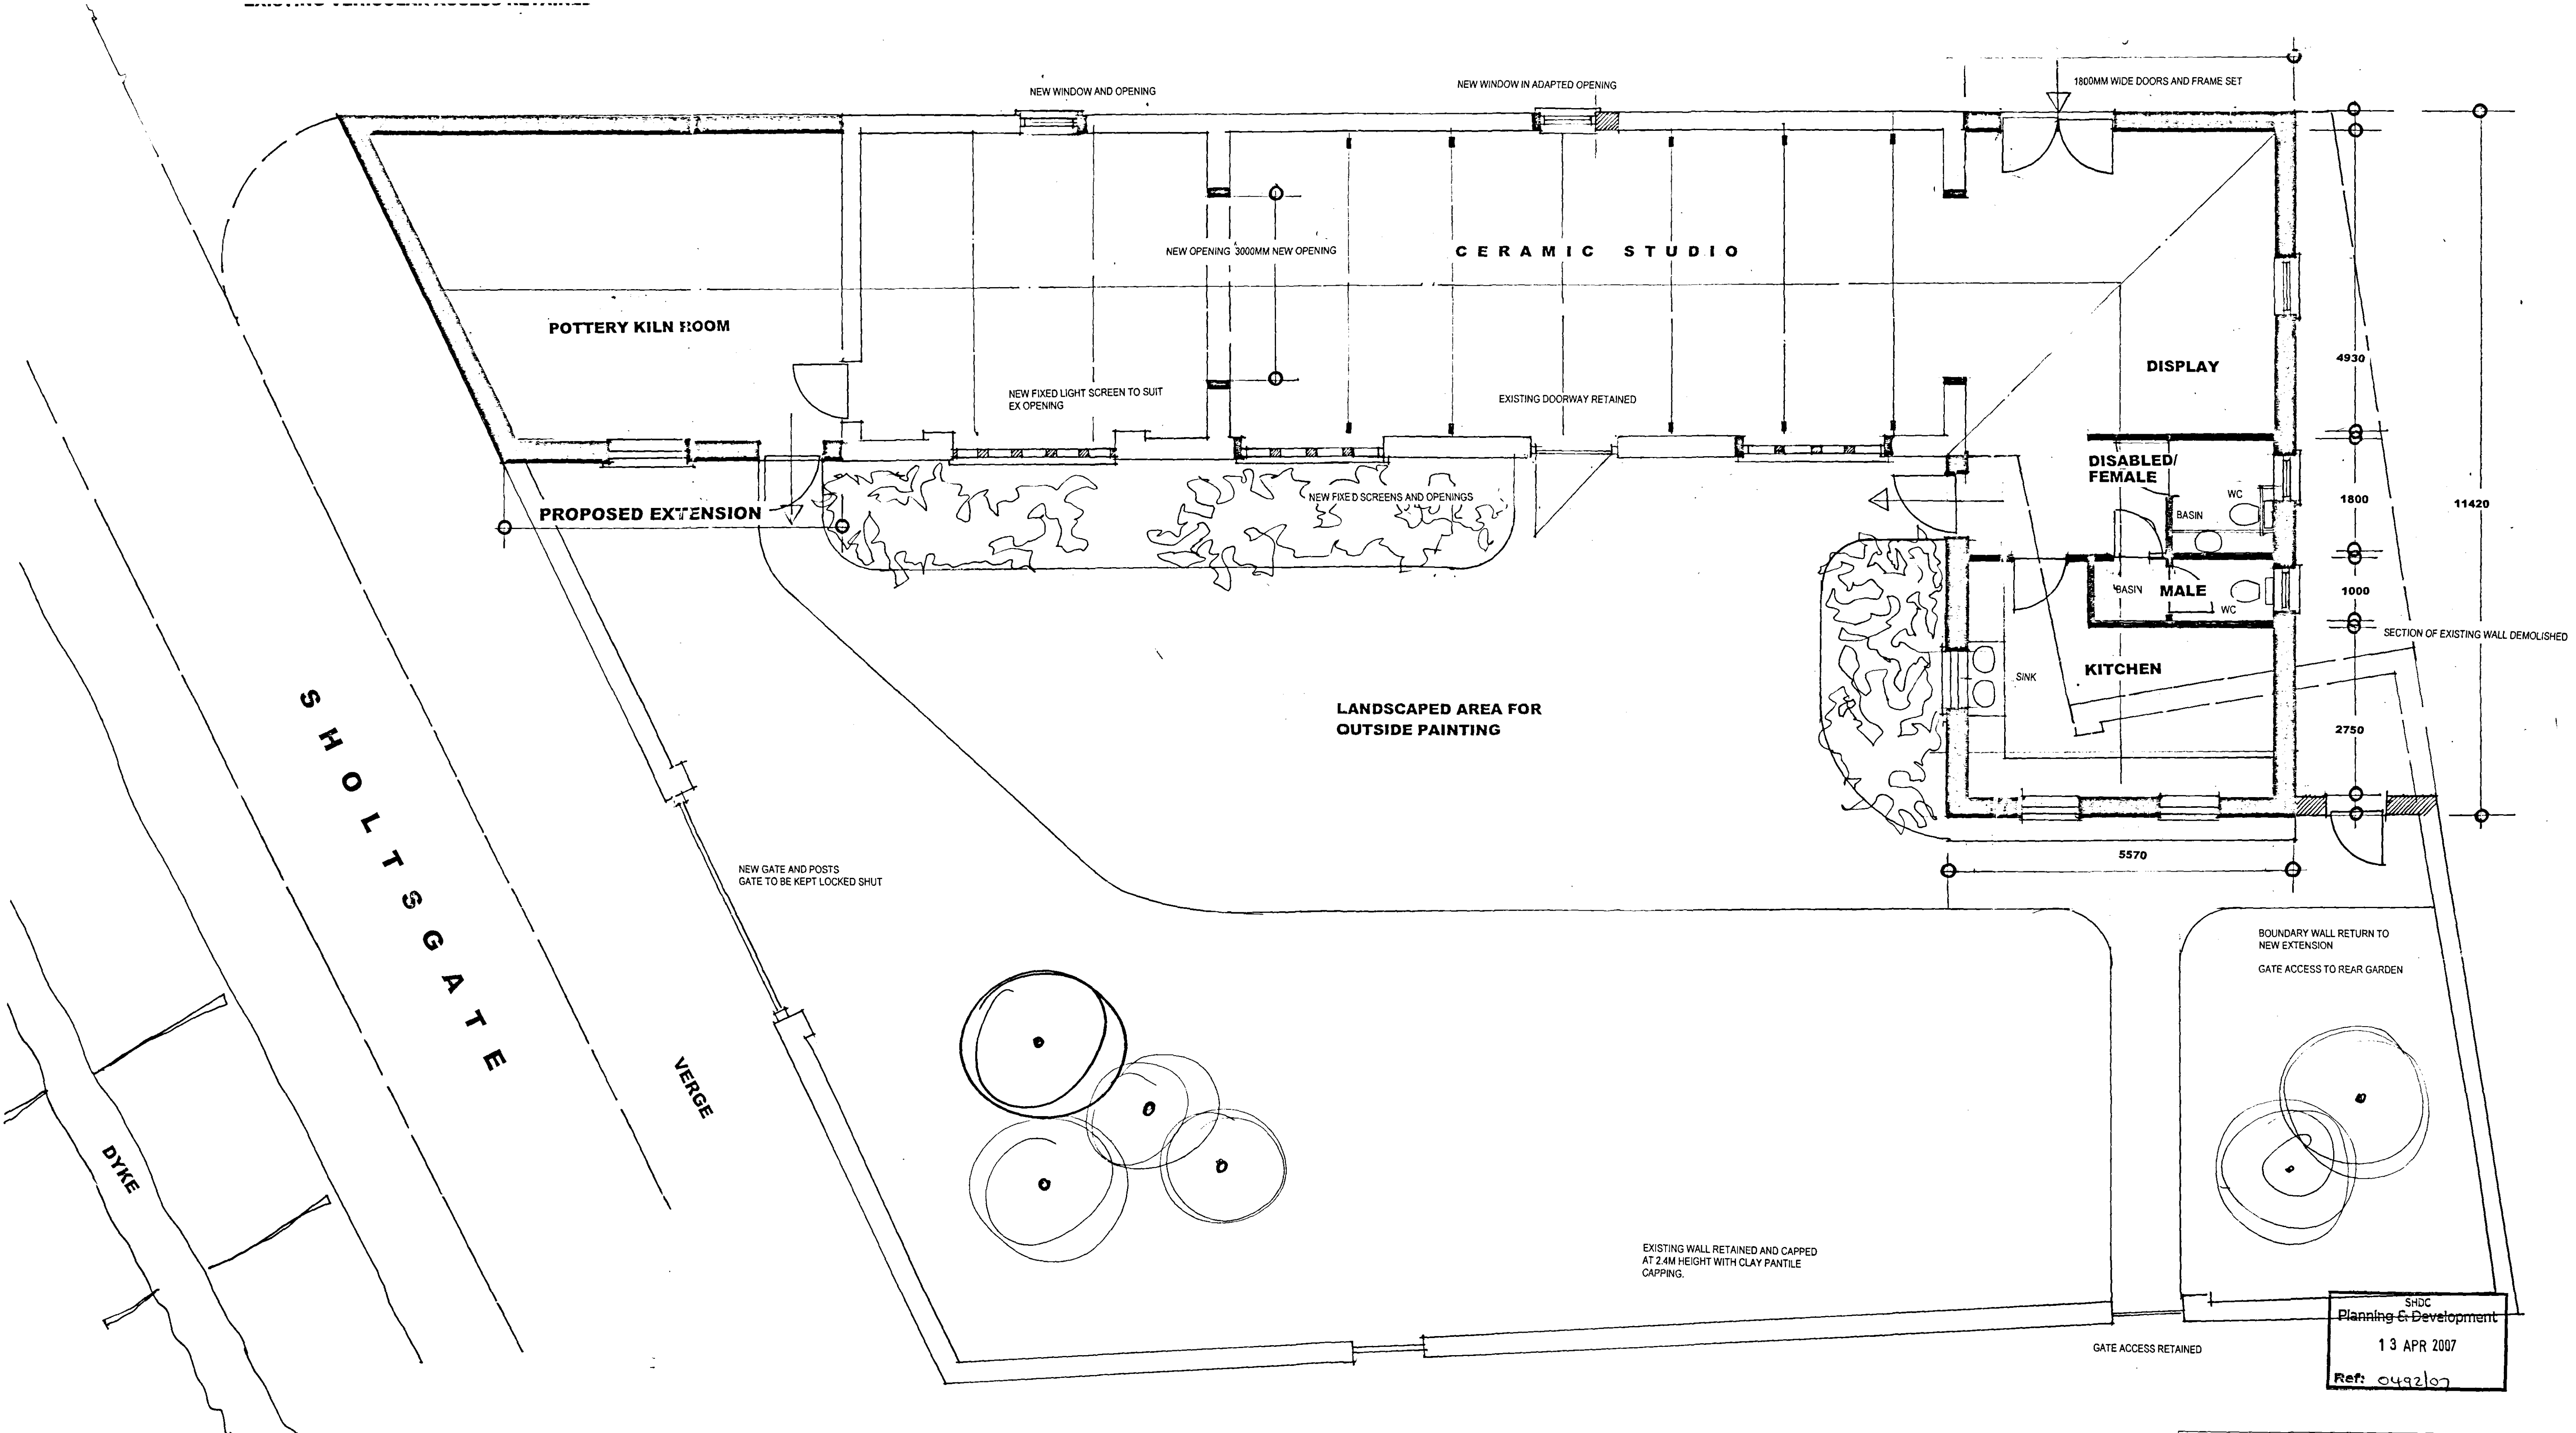

SHDC
Planning & Development
13 APR 2007
Ref: 0492107

CB Design Group
Chartered Architects + Planning Consultants
NFU Buildings - Camelgate - Spalding - Lincolnshire PE12 6ET
Telephone 01-775 722241 Fax 01-775 769986
Email enquiries@cbnewhomes.co.uk

Member of The Royal Institute of British Architects
Member of The Royal Institution of Chartered Surveyors

DETERMINED
PLAN

Client	Mr & Mrs L. Whittington	Scale	1:50
Project	Proposed Ceramics Studio & Workshop at Whaplode Lincolnshire	Date	Feb 2007
		Drawn by	LPR
		Drawing No.	1074.06.10
Title	Layout Plans	Revision	

LAYOUT PLAN 1:50