

HIGH ROAD (A151)

- Materials:**
Close boarded timber.
Gravel boards, tanalised timber.
Boards, tanalised timber.

1800

Close Boarded Fence
- Materials:**
Posts, tanalised timber.
Rails, tanalised timber.

1200

Post & Rail Fence
- Materials:**
Posts, tanalised timber.
Rails, tanalised timber.

600

Diamond Fence
- Materials:**
Fading brickwork generally.
Blue or red engineering brickwork (to 2 lower courses and capping course)

2000

Brick Wall

All drawings to be worked on site by the Contractor before the start of any site works or before the start of any construction work. The Contractor shall be responsible for the accuracy of the drawings and for the accuracy of the information provided. The Contractor shall be responsible for the accuracy of the information provided. The Contractor shall be responsible for the accuracy of the information provided.

LEGEND: DO NOT SCALE

Tarmacdam

Block pavings

Paving flags

Grass

Shrubs & planting

Rear garden surfaces to resident's choice

Trees (Silver Birch)

Hedge, 1200mm high (Beech)

Close boarded fence, 1800mm high

Timber post & rail fence, 1200mm high

Close boarded fence, 1800mm high, with native hedge to outside face (Hawthorn)


Knee rail / diamond fence, 600mm high

Existing concrete post & timber boarded fence

Brick wall, 2000mm high

RCP Refuse collection point

0 5 10 15

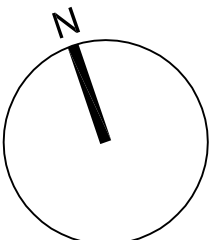

ANDREW M WRIGHT LTD
CHARTERED ARCHITECT



26 Joys Bank, Holbeach St Johns, Spalding, Lincs. PE12 8SD
Telephone: 01406 540573 Mobile: 07940 914778

Project:
Residential Development
High Road
Wripplode
Lincs

Drawing Title:
Proposed Finishes & Enclosures Site
Plan

Client:
Haycroft Homes Ltd

Drawn:	Checked:	Date:	Scale:	Page:
AMW	AMW	22.04.16	1:250	A1
Job No.:	Draw No.:	Stage:	Revision:	
031601	PD04	Planning	P10	