



FRONT ELEVATION




SIDE ELEVATION

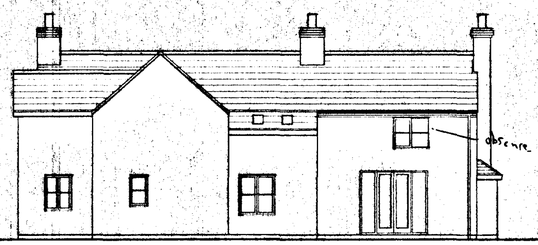


REAR ELEVATION

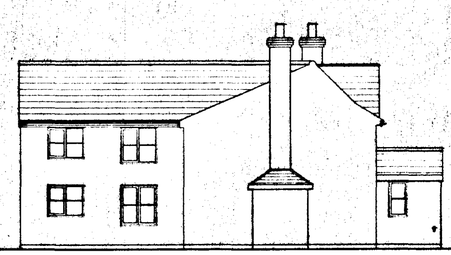

SIDE ELEVATION

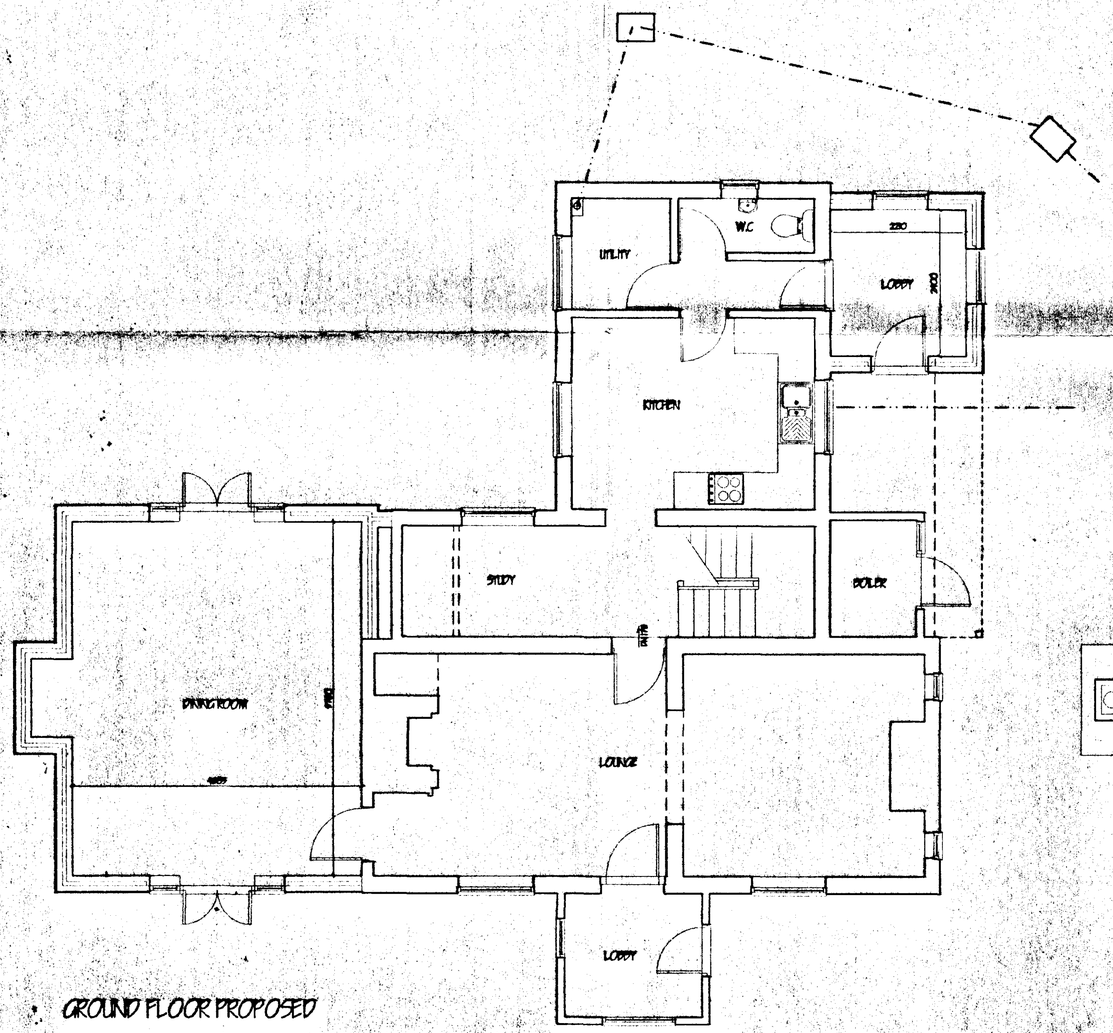

GROUND FLOOR PROPOSED

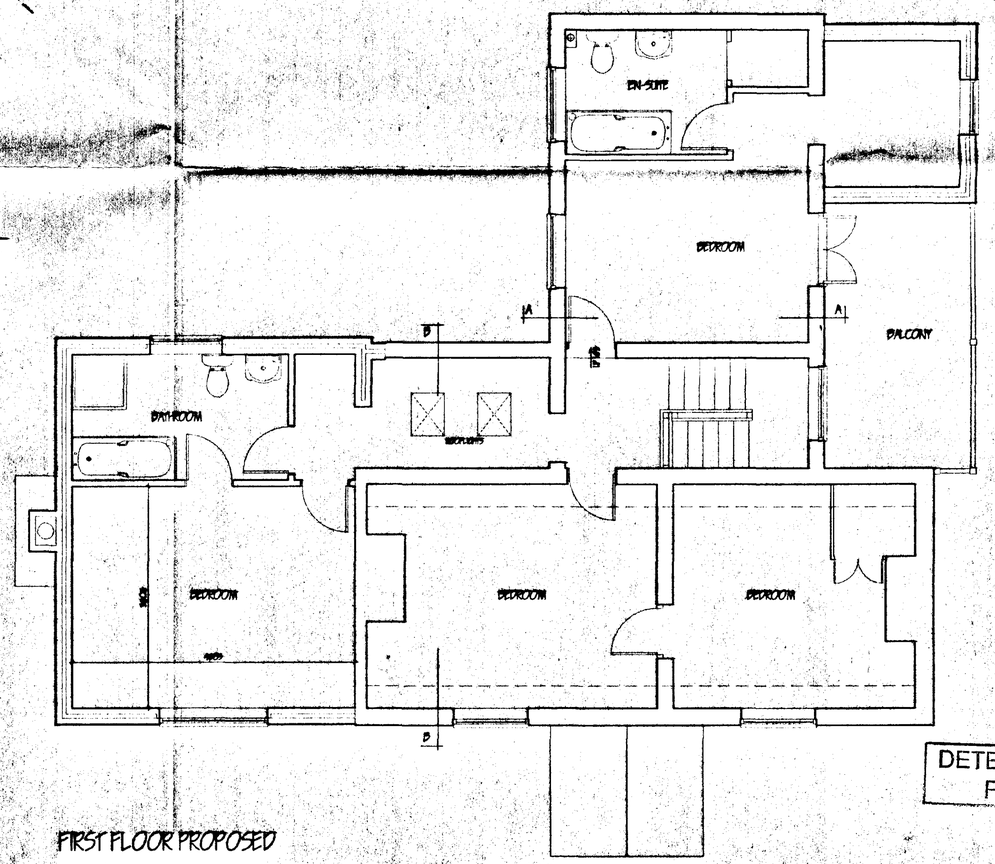

FIRST FLOOR PROPOSED

DETERMINED PLAN

SOUTH HOLLAND DC
HOUSING & PLANNING
18 APR 2000
Ref: 0498/00

ref | revision | date

G. R. MERCHANT
I.ENG AMICE FIWO

ARCHITECTURAL, STRUCTURAL AND LAND DRAINAGE CONSULTANTS

Unit 4, Wrights Mews
182A Park Road, Holbeach,
Spalding, Lincs. PE12 7EE
Tel: 01406 490600
Fax: 01406 425744
E-Mail: G. R. Merchant @ Merchant. PB. Co. UK

Project
PROPSED EXTENSION TO DWELLING
ASHLEIGH 45 BROADGATE
WHAPLODE DROVE
SPALDING LINCS


Client
MR & MRS COOPER

Drawing
PLANS AND ELEVATIONS


Job Ref	Drawing No
003/00	02
Date	**Drawn**
APR 2000	JPW

Scales
1/50 1/100

DO NOT SCALE FROM THIS DRAWING
This drawing is copyright and may not be altered, traced, photographed or used for any other purpose other than that for which it is issued.
The General Contractor is to check all dimensions on site and report any discrepancies to the Architect.
All details shown on this drawing including foundations are based upon typical site conditions to the area. No responsibility can be accepted for abnormal conditions which may be discovered during construction unless reported to the Architect so that design ammendments may be considered. Site soil surveys are recommended in respect of foundations to establish specific site conditions before foundation work is undertaken.

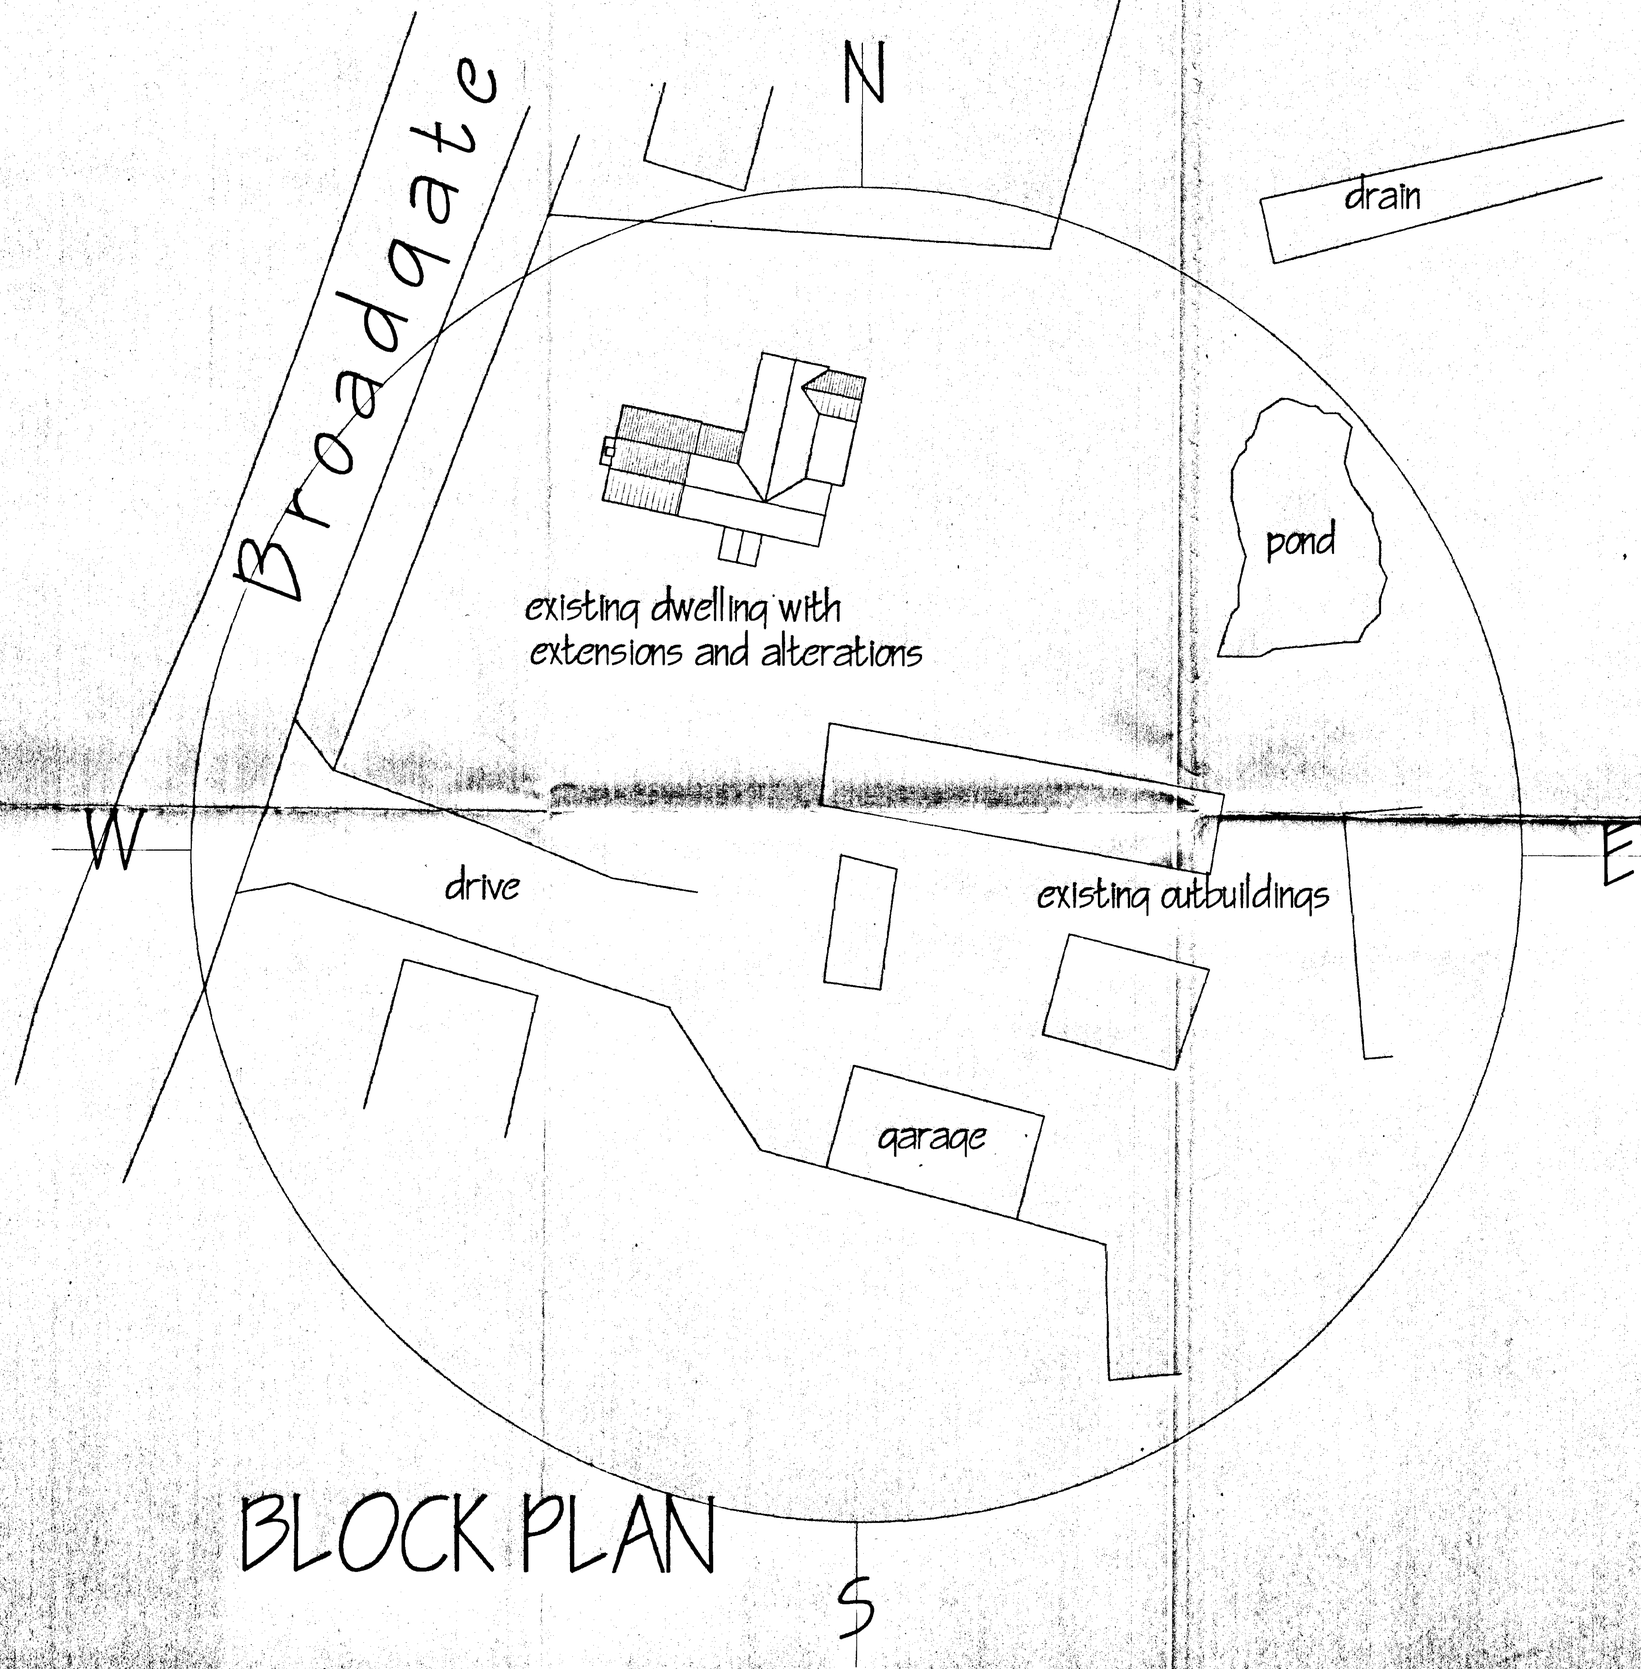

BLOCK PLAN

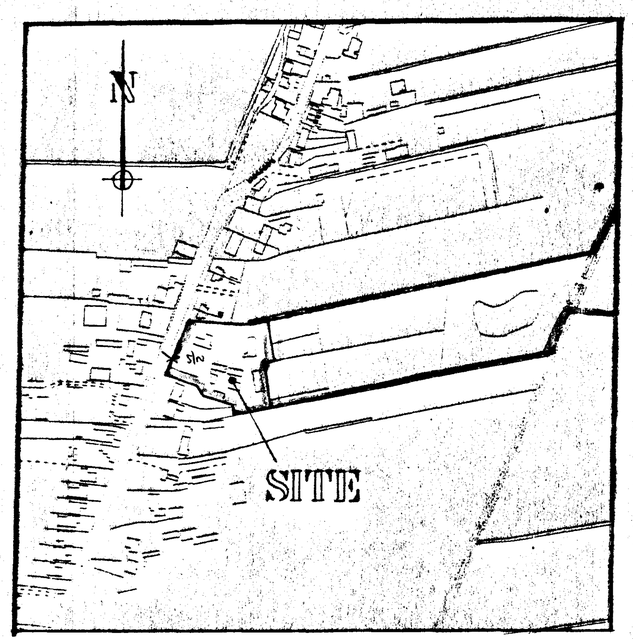

LOCATION PLAN

DETERMINED PLAN

SOUTH HOLLAND DC
HOUSING & PLANNING
18 APR 2000
Ref: 0498/00

ref	revision	date

G. R. MERCHANT
I.ENG AMICE FIWO
ARCHITECTURAL, STRUCTURAL AND LAND DRAINAGE CONSULTANTS
Unit 4, Wrights Mews
12A Park Road, Holbeach,
Spalding, Lincs. PE12 7EE
Tel: 01406 490900
Fax: 01406 425744
E-Mail: G. R. Merchant @ Merchant. FS. Co. UK

Project
PROPOSED EXTENSION TO DWELLING
ASHLEIGH 45 BROADGATE
WHAPLODE DROVE
SPALDING LINCS

Client
MR & MRS COOPER

Drawing
BLOCK AND LOCATION PLANS

Job Ref	Drawing No
003/00	01
Date	Drawn
APR 2000	JPW


Scales
1/200 1/2500

DO NOT SCALE FROM THIS DRAWING


This drawing is copyright and may not be altered, traced, photographed or used for any other purpose other than that for which it is issued.

The General Contractor is to check all dimensions on site and report any discrepancies to the Architect.


All details shown on this drawing including foundations are based upon typical site conditions visible at the time. No responsibility can be accepted for abnormal conditions which may be discovered during construction unless reported to the Architect so that design arrangements may be

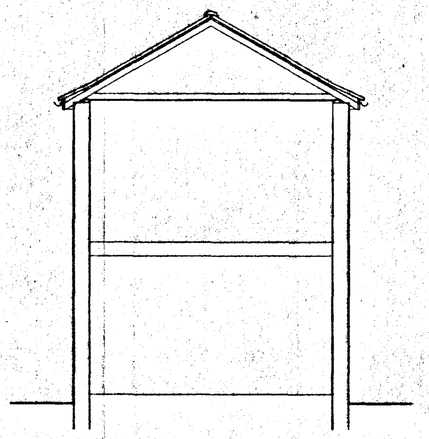


SECTION A - A

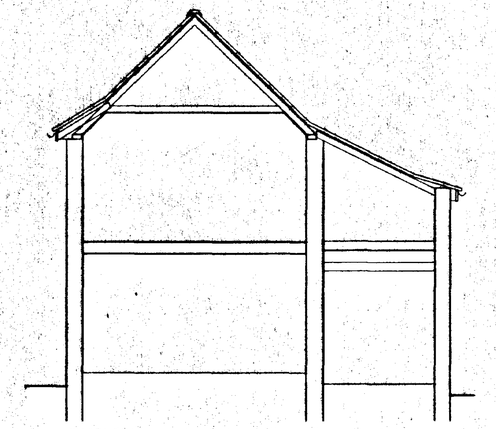

SECTION B - B

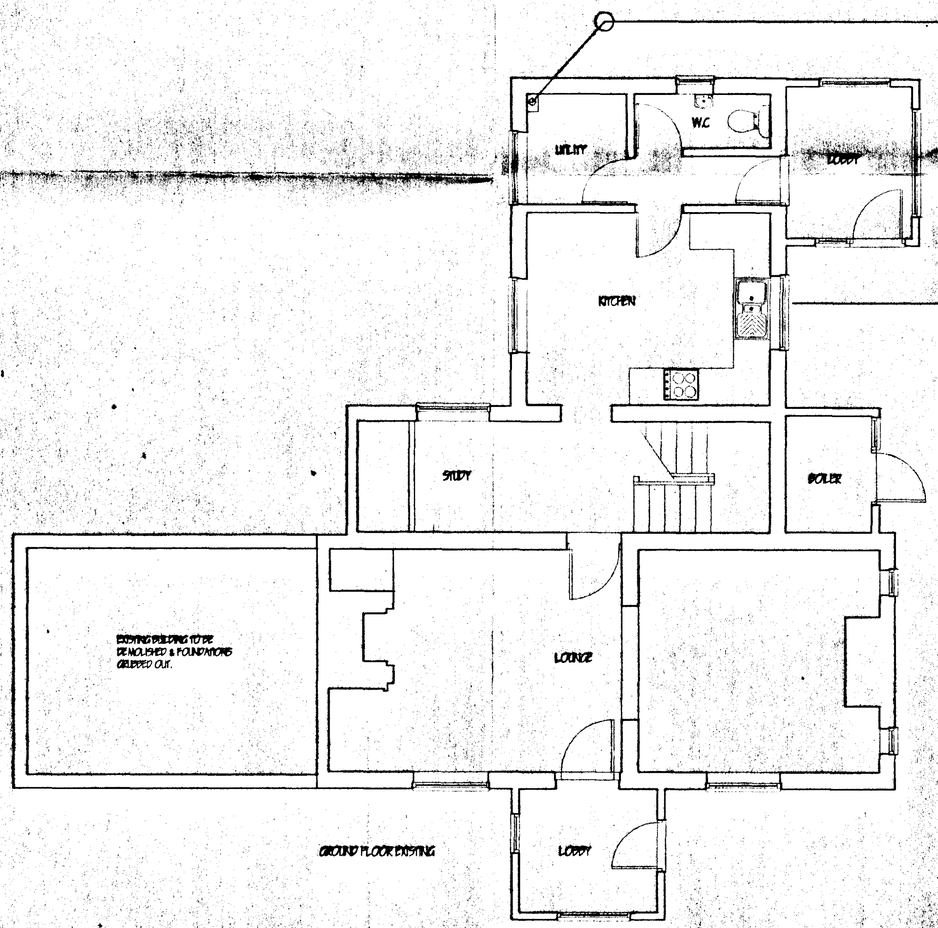

GROUND FLOOR EXISTING

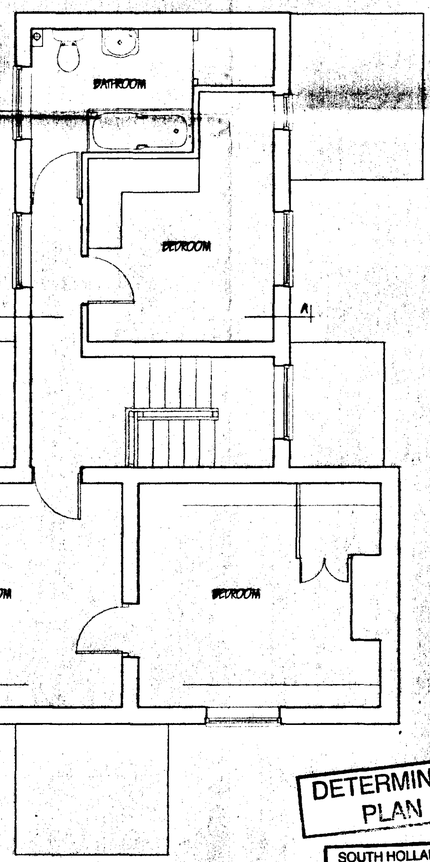

FIRST FLOOR EXISTING

DETERMINED PLAN

SOUTH HOLLAND DC HOUSING & PLANNING 18 APR 2000 Ref: 0498/00

ref	revision	date

G. R. MERCHANT
I.ENG AMICE FIWO
ARCHITECTURAL, STRUCTURAL AND LAND DRAINAGE CONSULTANTS
Unit 4, Wrights Mews
12A Park Road, Holbeach,
Spalding, Lincs. PE12 7EE
Tel: 01406 490600
Fax: 01406 425744
E-Mail G. R. Merchant @ Merchant. Pb. Co. UK

Project
PROPOSED EXTENSION TO DWELLING
ASHLEIGH 45 BROADGATE
WHAPLODE DROVE
SPALDING LINCS

Client
MR & MRS COOPER

Drawing
PLANS AND SECTIONS
AS EXISTING

Job Ref	Drawing No
003/00	03
Date	Drawn
APR 2000	JPW

Scales
1/50

DO NOT SCALE FROM THIS DRAWING

This drawing is copyright and may not be altered, traced, photographed or used for any other purpose other than that for which it is issued.
The General Contractor is to check all dimensions on site and report any discrepancies to the Architect.
Details shown on this drawing including foundations are based upon typical site conditions related to the area. No responsibility can be accepted for abnormal conditions which may be discovered during construction unless reported to the Architect so that design amendments may be considered. Site soil surveys are recommended in respect of foundations to establish specific site conditions before foundation work is undertaken.