


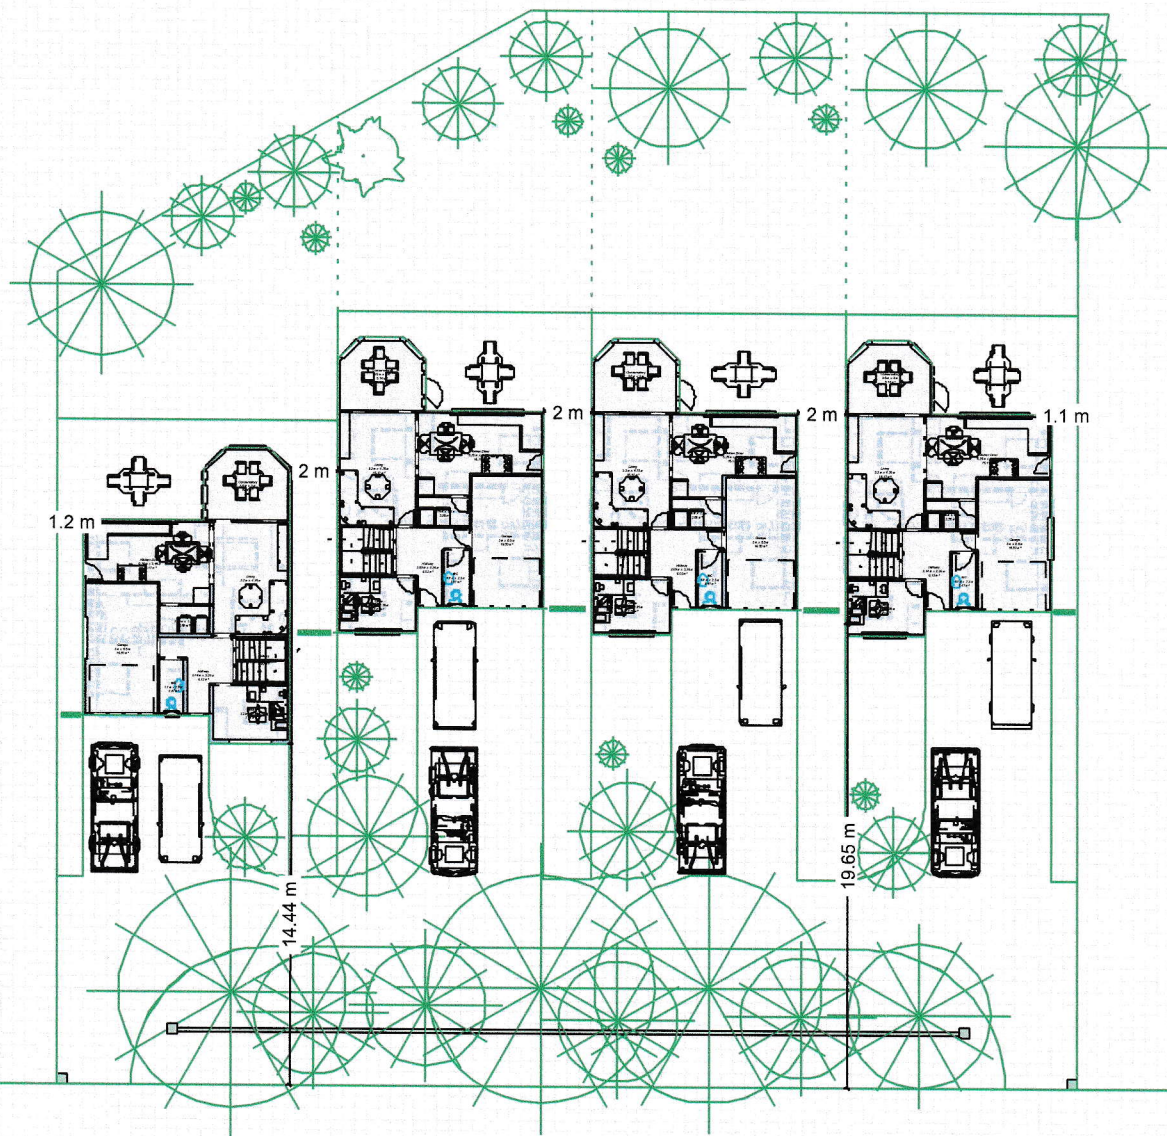

Four Plots Showing Spacing and Distance to Road Line