


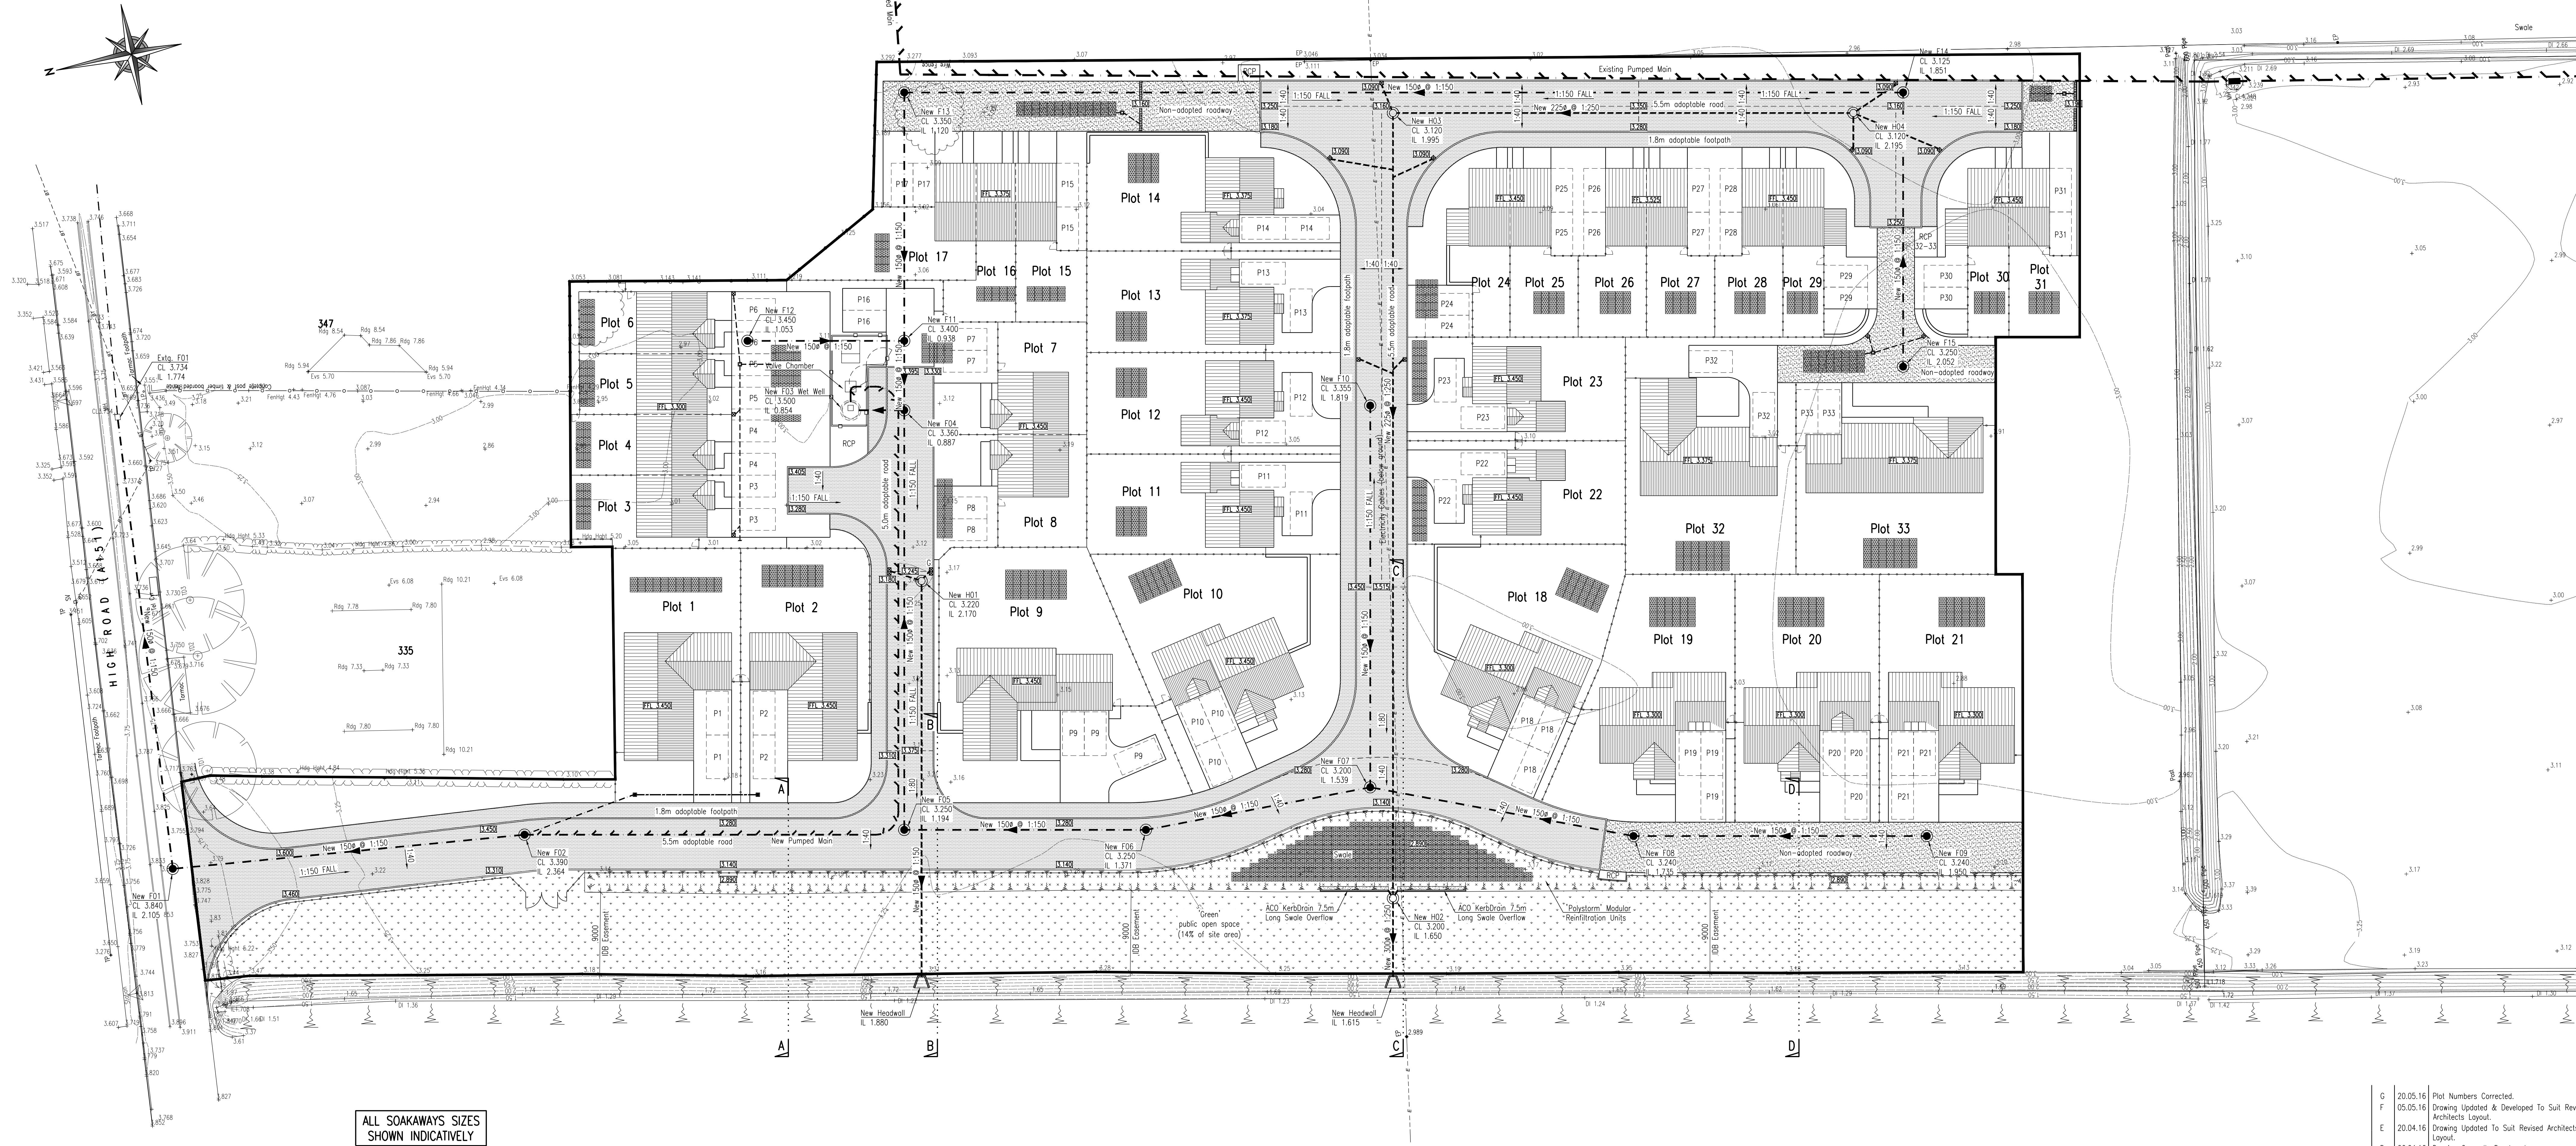

DRG No. 26115/11	Rev G
------------------	----------