



KINGS QUALITY HOMES

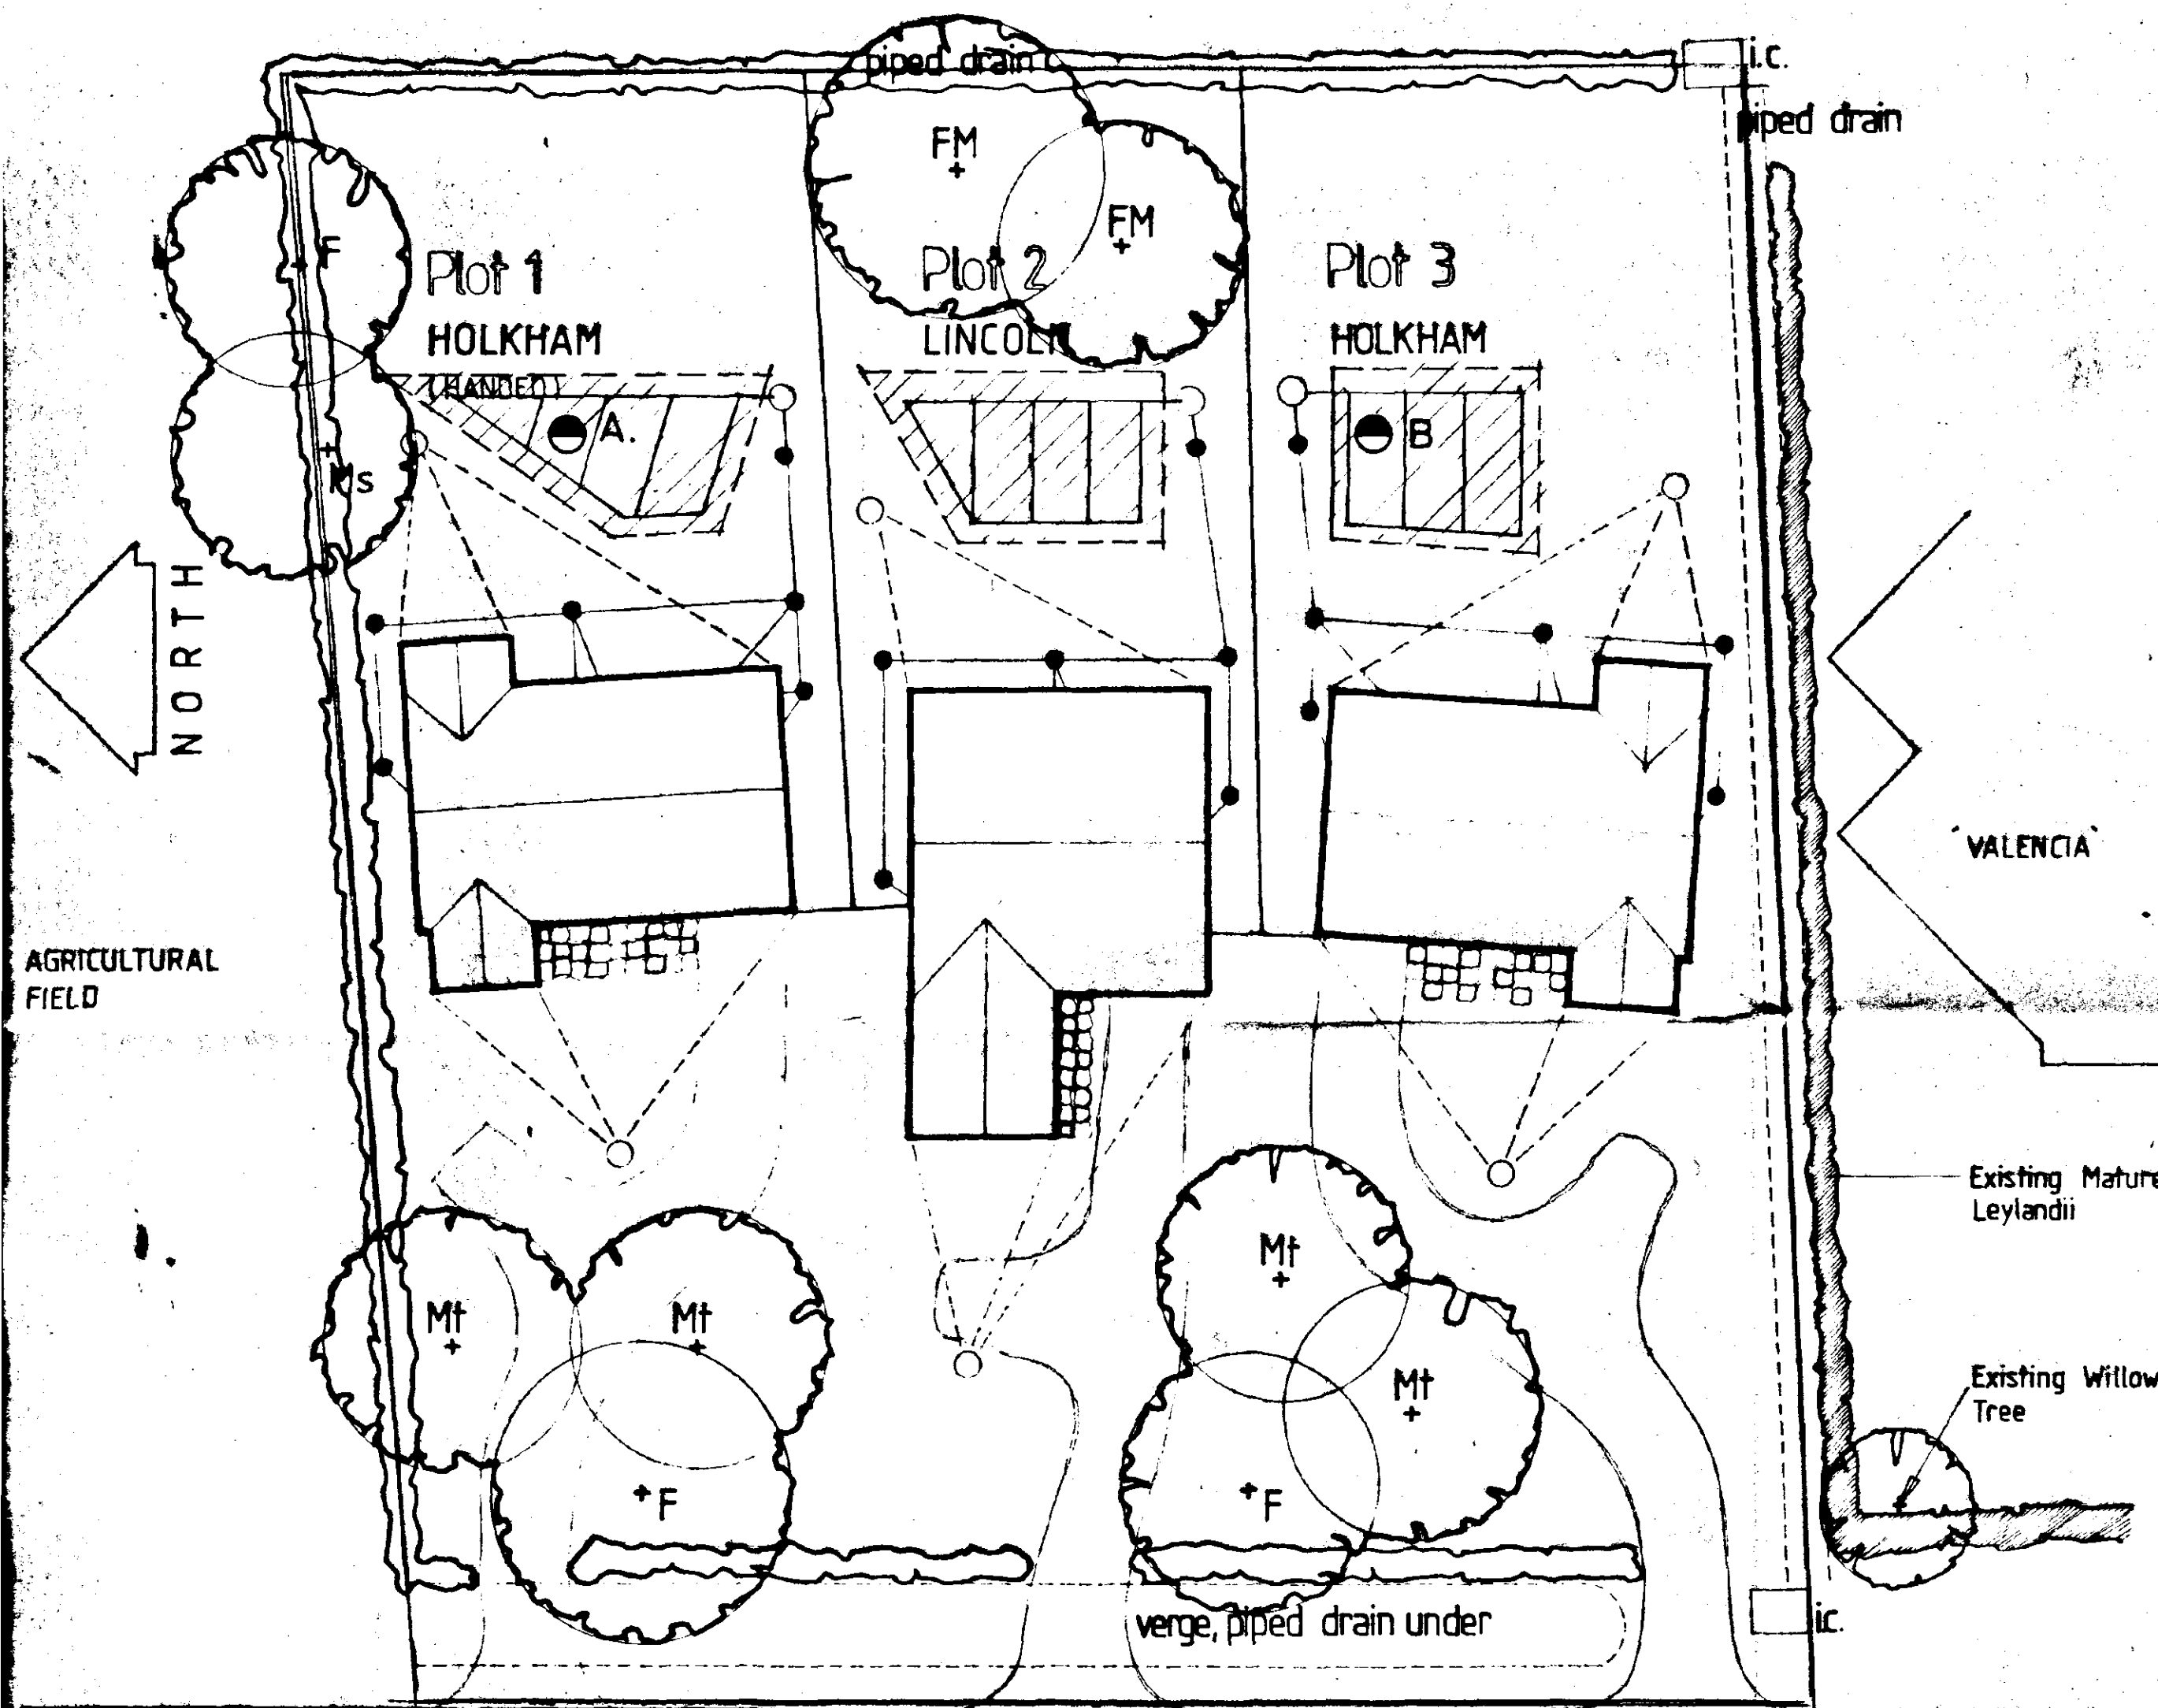

DEVELOPMENT PLAN & LANDSCAPE DETAILS

● — POROSITY TESTS.

A - HEDGE ALTS

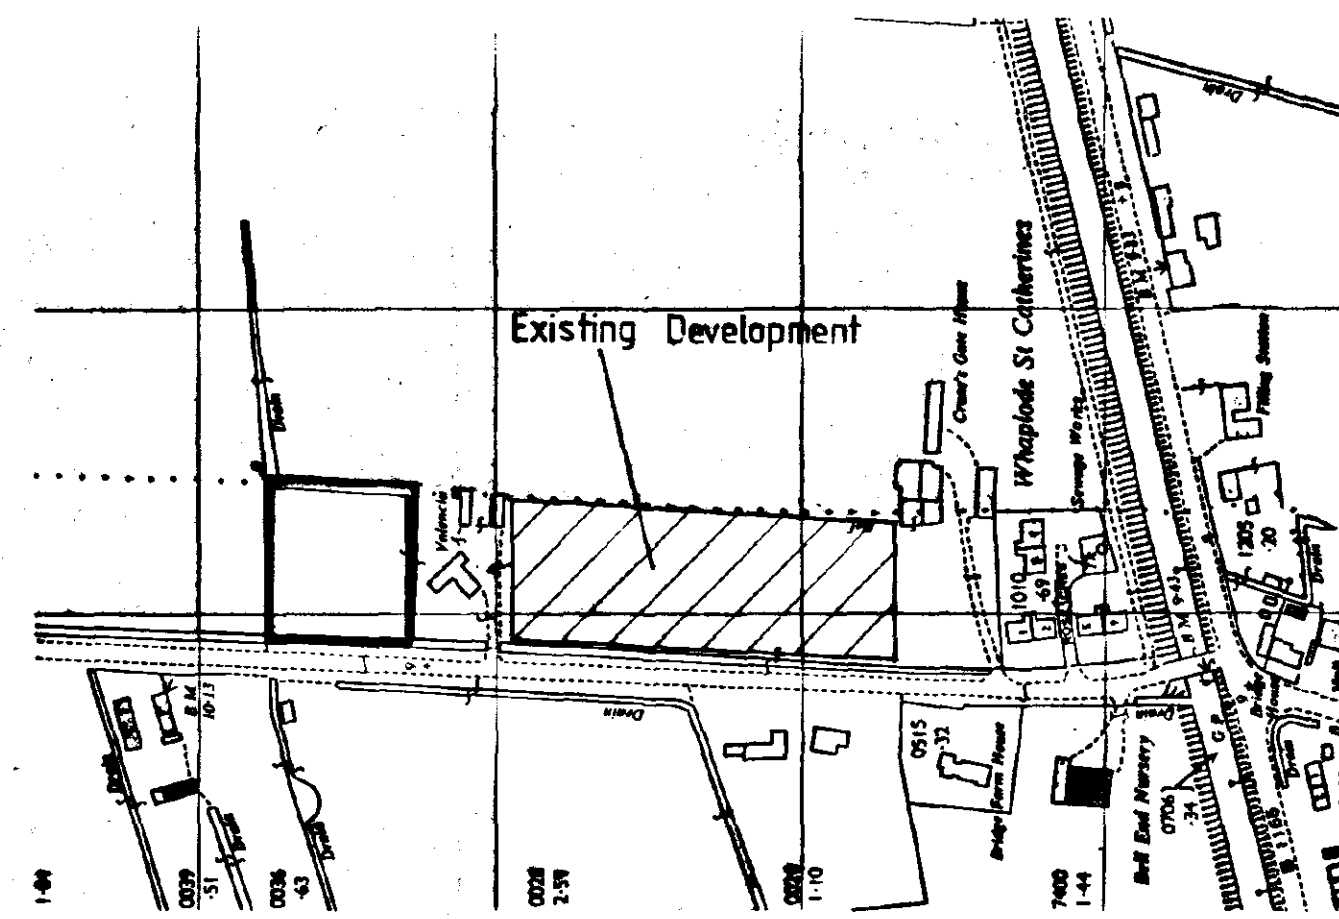

LOCATION PLAN
Scale 1:2500 Crown Copyright Reserved

KEY

- Soakaway / surface water drain
- Septic Tank
- Inspection chamber / foul drain
- Existing Hedge
- Proposed Hedge

Description	No.	Size	Remarks
TREES			
F Fraxinus excelsior	3		Std. staked/tied
Mt Malus sylvestris	1	120-150	Whip.
Mt Malus tatarica	4		Std. staked/tied
F Fraxinus excelsior	3		Std. staked/tied
FM Acer campestre	2	150-180	Feathered, staked/tied

HEDGING

TO NORTH, EAST & WEST BOUNDARIES
PROVIDE HAWTHORN HEDGE. MIN. 450 HIGH
ON PLANTING

Tapestry Hedge: 5 plants per metre on a double staggered row 300mm apart.

SOUTH HOLLAND D.C.
PLAN DEPT
27 MAY 1994
REF. 0513/94

DETERMINED
PLAN

KINGS QUALITY HOMES
CRANESGATE
WHAPLOAD ST CATHERINE
Dwg No 148/47/1 Scale 1:200 June 1992
Robert Doughty
CHARTERED TOWN PLANNER & LANDSCAPE ARCHITECT
32 High Street Helpringham Steaford Lincolnshire. NG34 0RA
Telephone Swaton (0529 21) 646/7