


Site construction sequencing should be assessed before the appropriate Visqueen Standard Detail is selected & approved by the Designer

Detail Issued For Guidance Only,
Designer's Approval Required

All laps must be fully sealed.

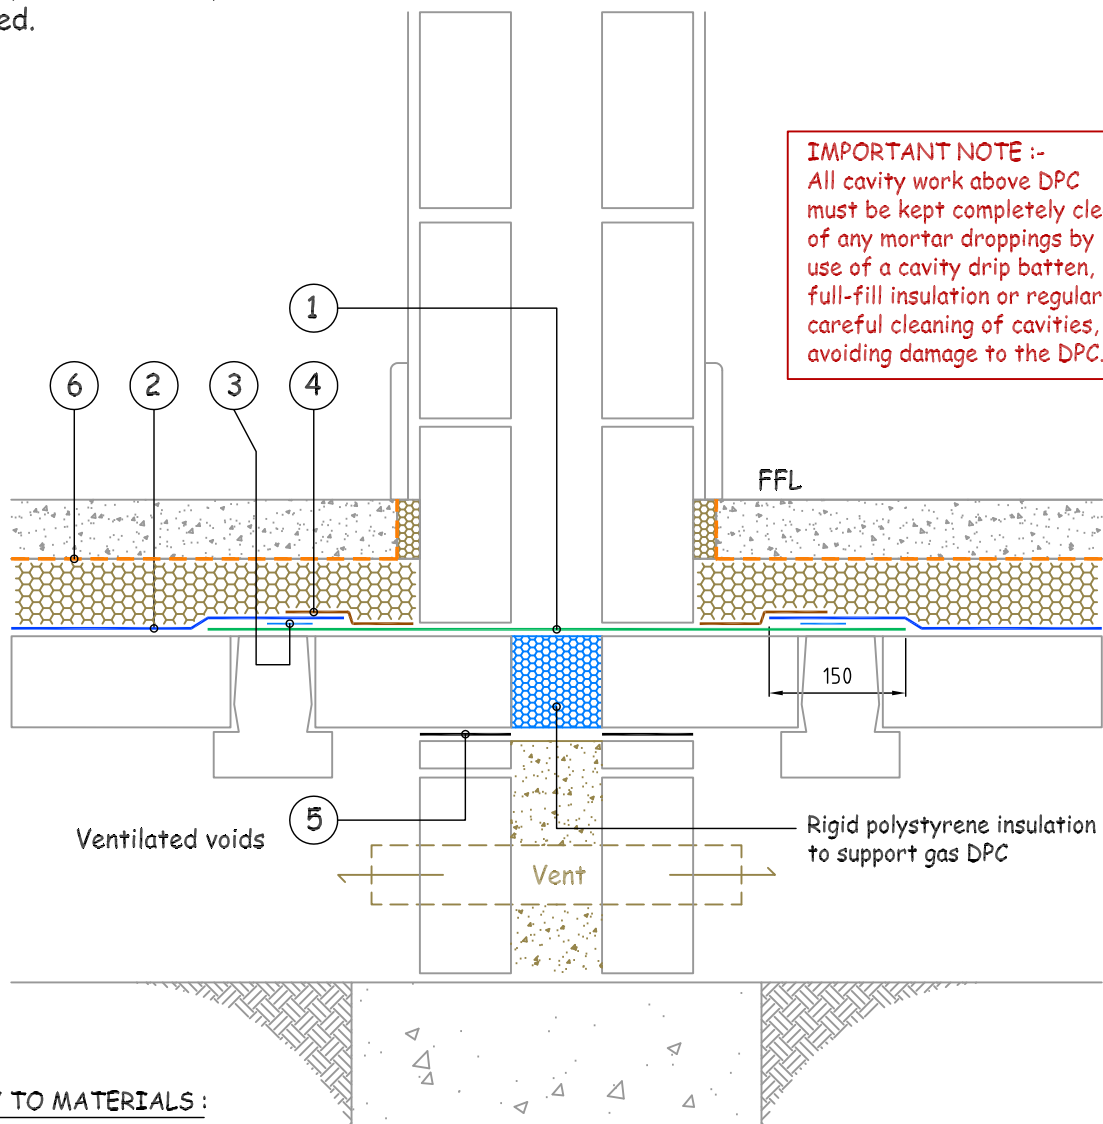

KEY TO MATERIALS :

(Refer to Visqueen Technical Data for full detailed material specification).

- 1) VISQUEEN GR DPC.
- 2) VISQUEEN GAS BARRIER.
- 3) VISQUEENPRO D/SIDED JOINTING TAPE (50mmx10m).
- 4) VISQUEEN GR LAP TAPE.
- 5) VISQUEEN ZEDEX CPT DPC.
- 6) VISQUEEN VAPOUR BARRIER.

NB; DO NOT SCALE - USE FIGURED DIMENSIONS ONLY.



Visqueen Building Products

Contact Technical Support :

t : 0333 202 6800

f : 0333 202 6886

e : enquiries@visqueenbuilding.co.uk

www.visqueenbuilding.co.uk

Project: Standard Detail : Typical Internal Cavity Wall.

Drawing No.- GB-16.

Date.- 11/11.

Scale.- NTS.

© COPYRIGHT
RESERVED.