



Detail Issued For Guidance Only,
Designer's Approval Required

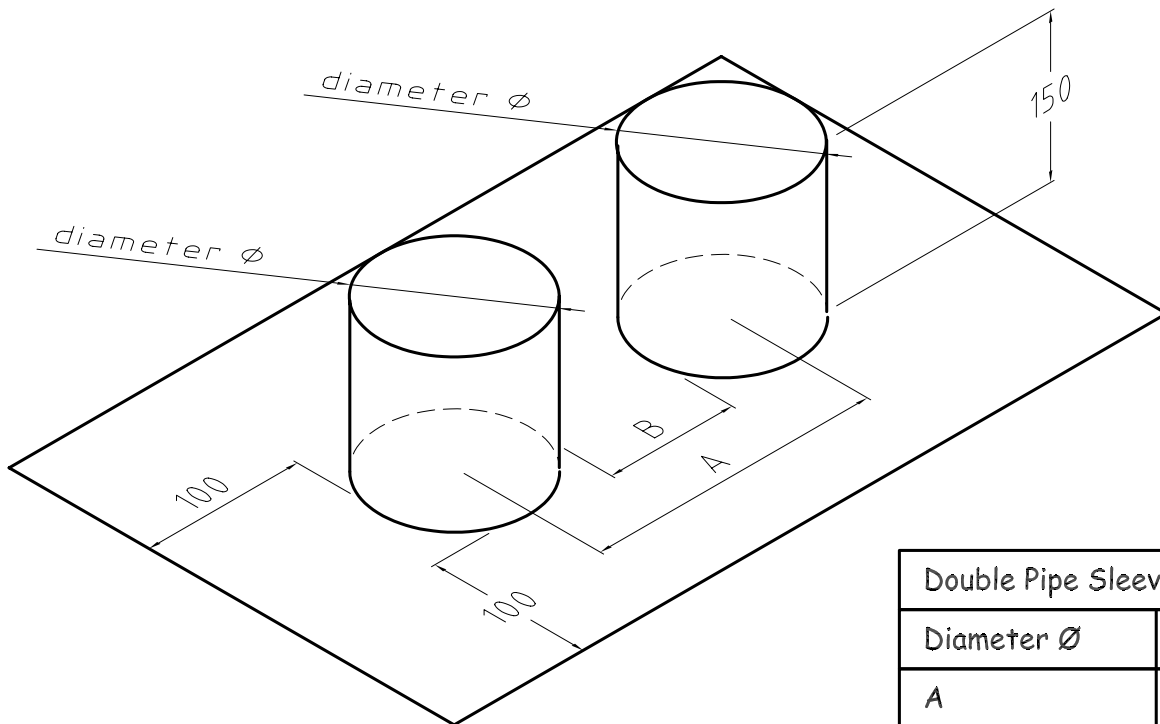

Double Pipe Sleeve :	
Diameter Ø	
A	
B	
Quantity	

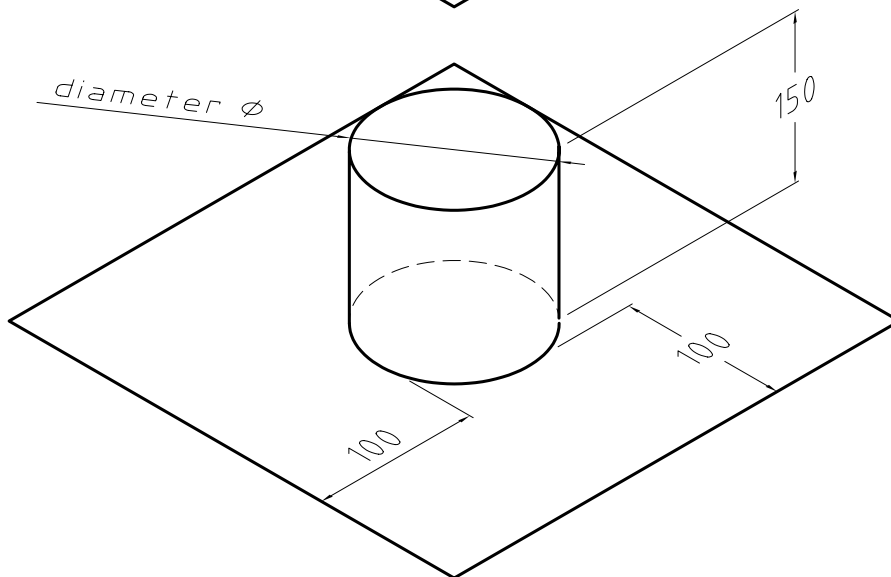

Single Pipe Sleeve :	
Diameter Ø	
Quantity	

RIGID	
ZEDEX	
GX	

NB: DO NOT SCALE - USE FIGURED DIMENSIONS ONLY.



Visqueen Building Products
Contact Technical Support :
t : 0845 302 4758
f : 0845 017 8663
e : enquiries@visqueenbuilding.co.uk
www.visqueenbuilding.co.uk

Project: Standard Detail : Preformed Pipe Sleeves.

Drawing No.- PFU-105.

Date.- 03/08.

Scale.- NTS.

© COPYRIGHT
RESERVED.