All dimensions to be verified on site by Main Contractor before the start of any shop drawings or work whatsoever either on their own behalf or that of sub-contractors.

Report any discrepancies to the Contract Administrator at once.

This drawing is to be read with all relevant Architect's and Engineer's drawings and other relevant information.

Andrew M Wright Ltd. Registered in England & Wales No. 9399024. Registered office: 22 Church Street, Holbeach, Spalding, Lincs. PE12 7LL

LEGEND: DO NOT SCALE

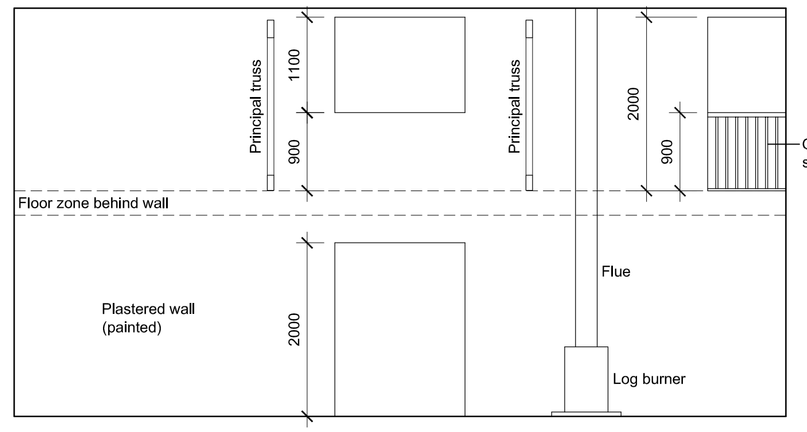

Interior Elevation A (1:50)

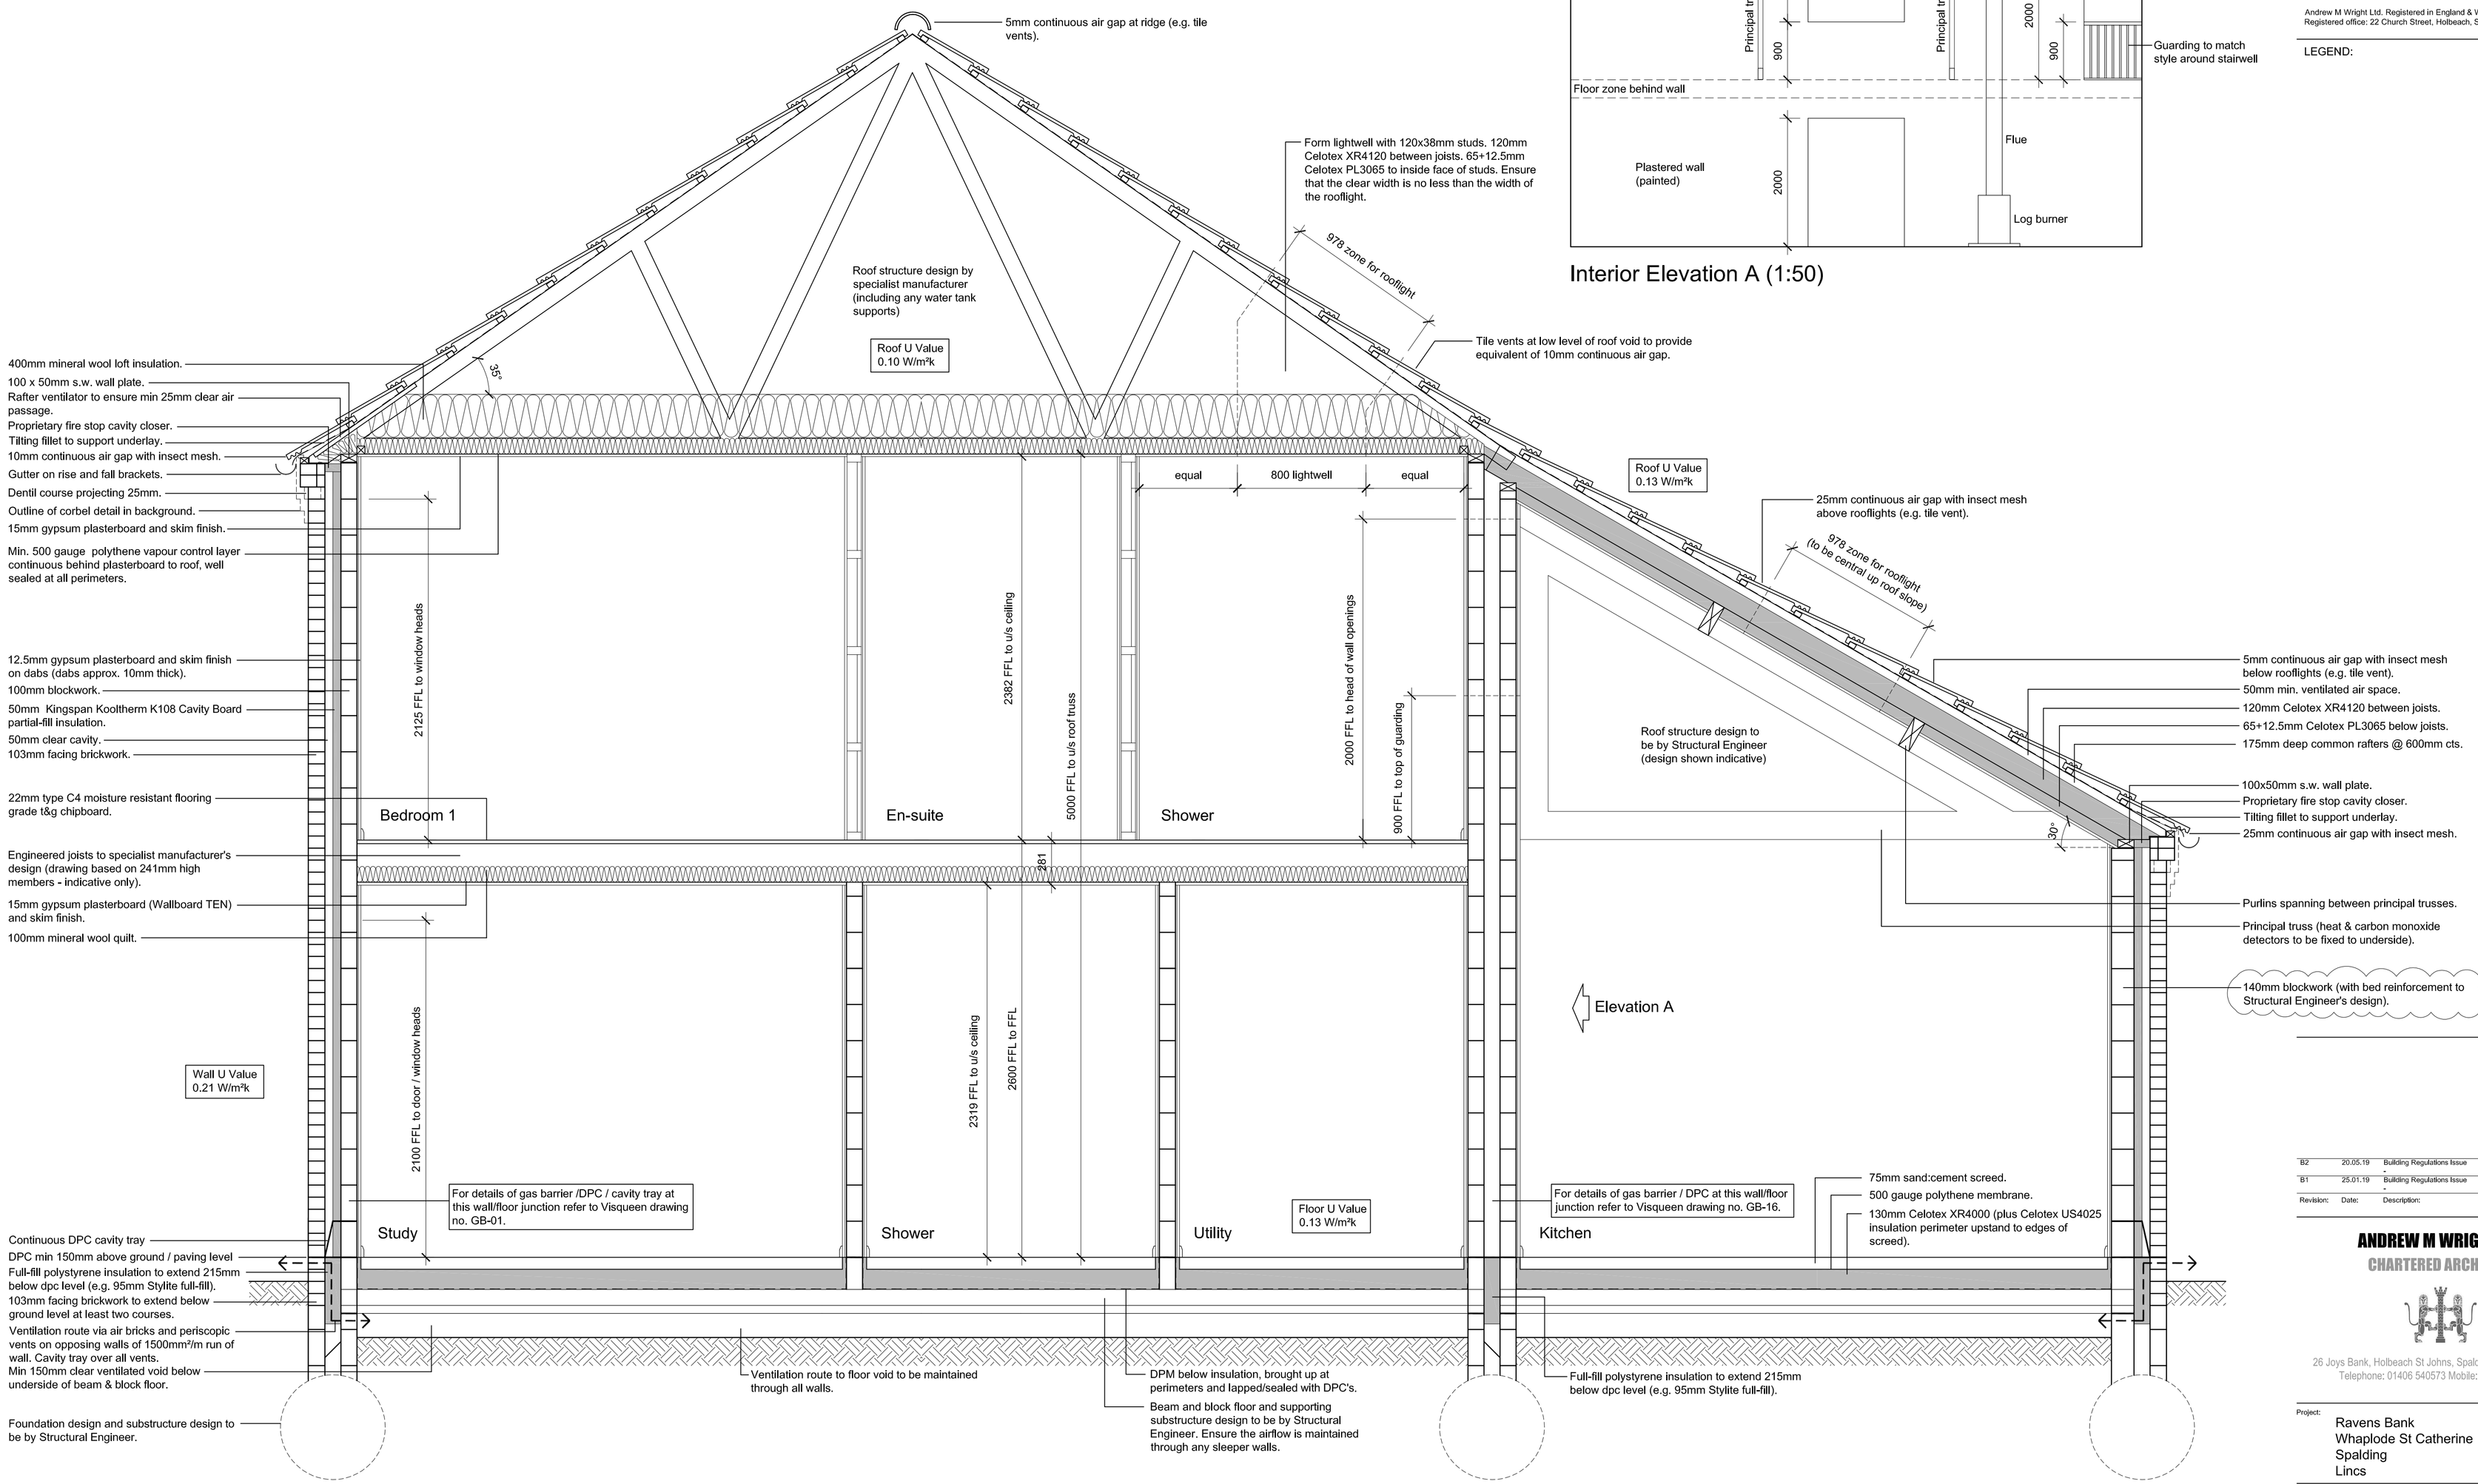

Section A-A (1:20)

B2	20.05.19	Building Regulations Issue -	AMW AMW
B1	25.01.19	Building Regulations Issue -	AMW AMW
Revision:	Date:	Description:	Drw: Chk:

ANDREW M WRIGHT LTD
CHARTERED ARCHITECT

26 Joys Bank, Holbeach St Johns, Spalding, Lincs, PE12 8SD
Telephone: 01406 540573 Mobile: 07940 914778

Project:
Ravens Bank
Whaplode St Catherine
Spalding
Lincs

Drawing Title:
Section A-A & Interior Elevation A

Client:
Mr P Siracusano

Drawn:	Checked:	Date:	Scale:	Paper Size:
AMW	AMW	25.01.19	As shown	A1

Job No.:	Dwg No.:	Stage:	Revision:
051804	WD04	Building Regulations	B2