ADOPTION / MAINTENANCE KEY:

- LINCOLNSHIRE COUNTY COUNCIL HIGHWAYS
- MANAGEMENT COMPANY
- PRIVATE PLOT OWNER
- PROPOSED FOUL WATER – S104 ADOPTABLE
- PROPOSED FOUL WATER – MAN. CO. / PRIVATE
- PROPOSED SURFACE WATER – S104 ADOPTABLE
- PROPOSED SURFACE WATER – MAN. CO. / PRIVATE
- PROPOSED SURFACE WATER – LCC HIGHWAYS

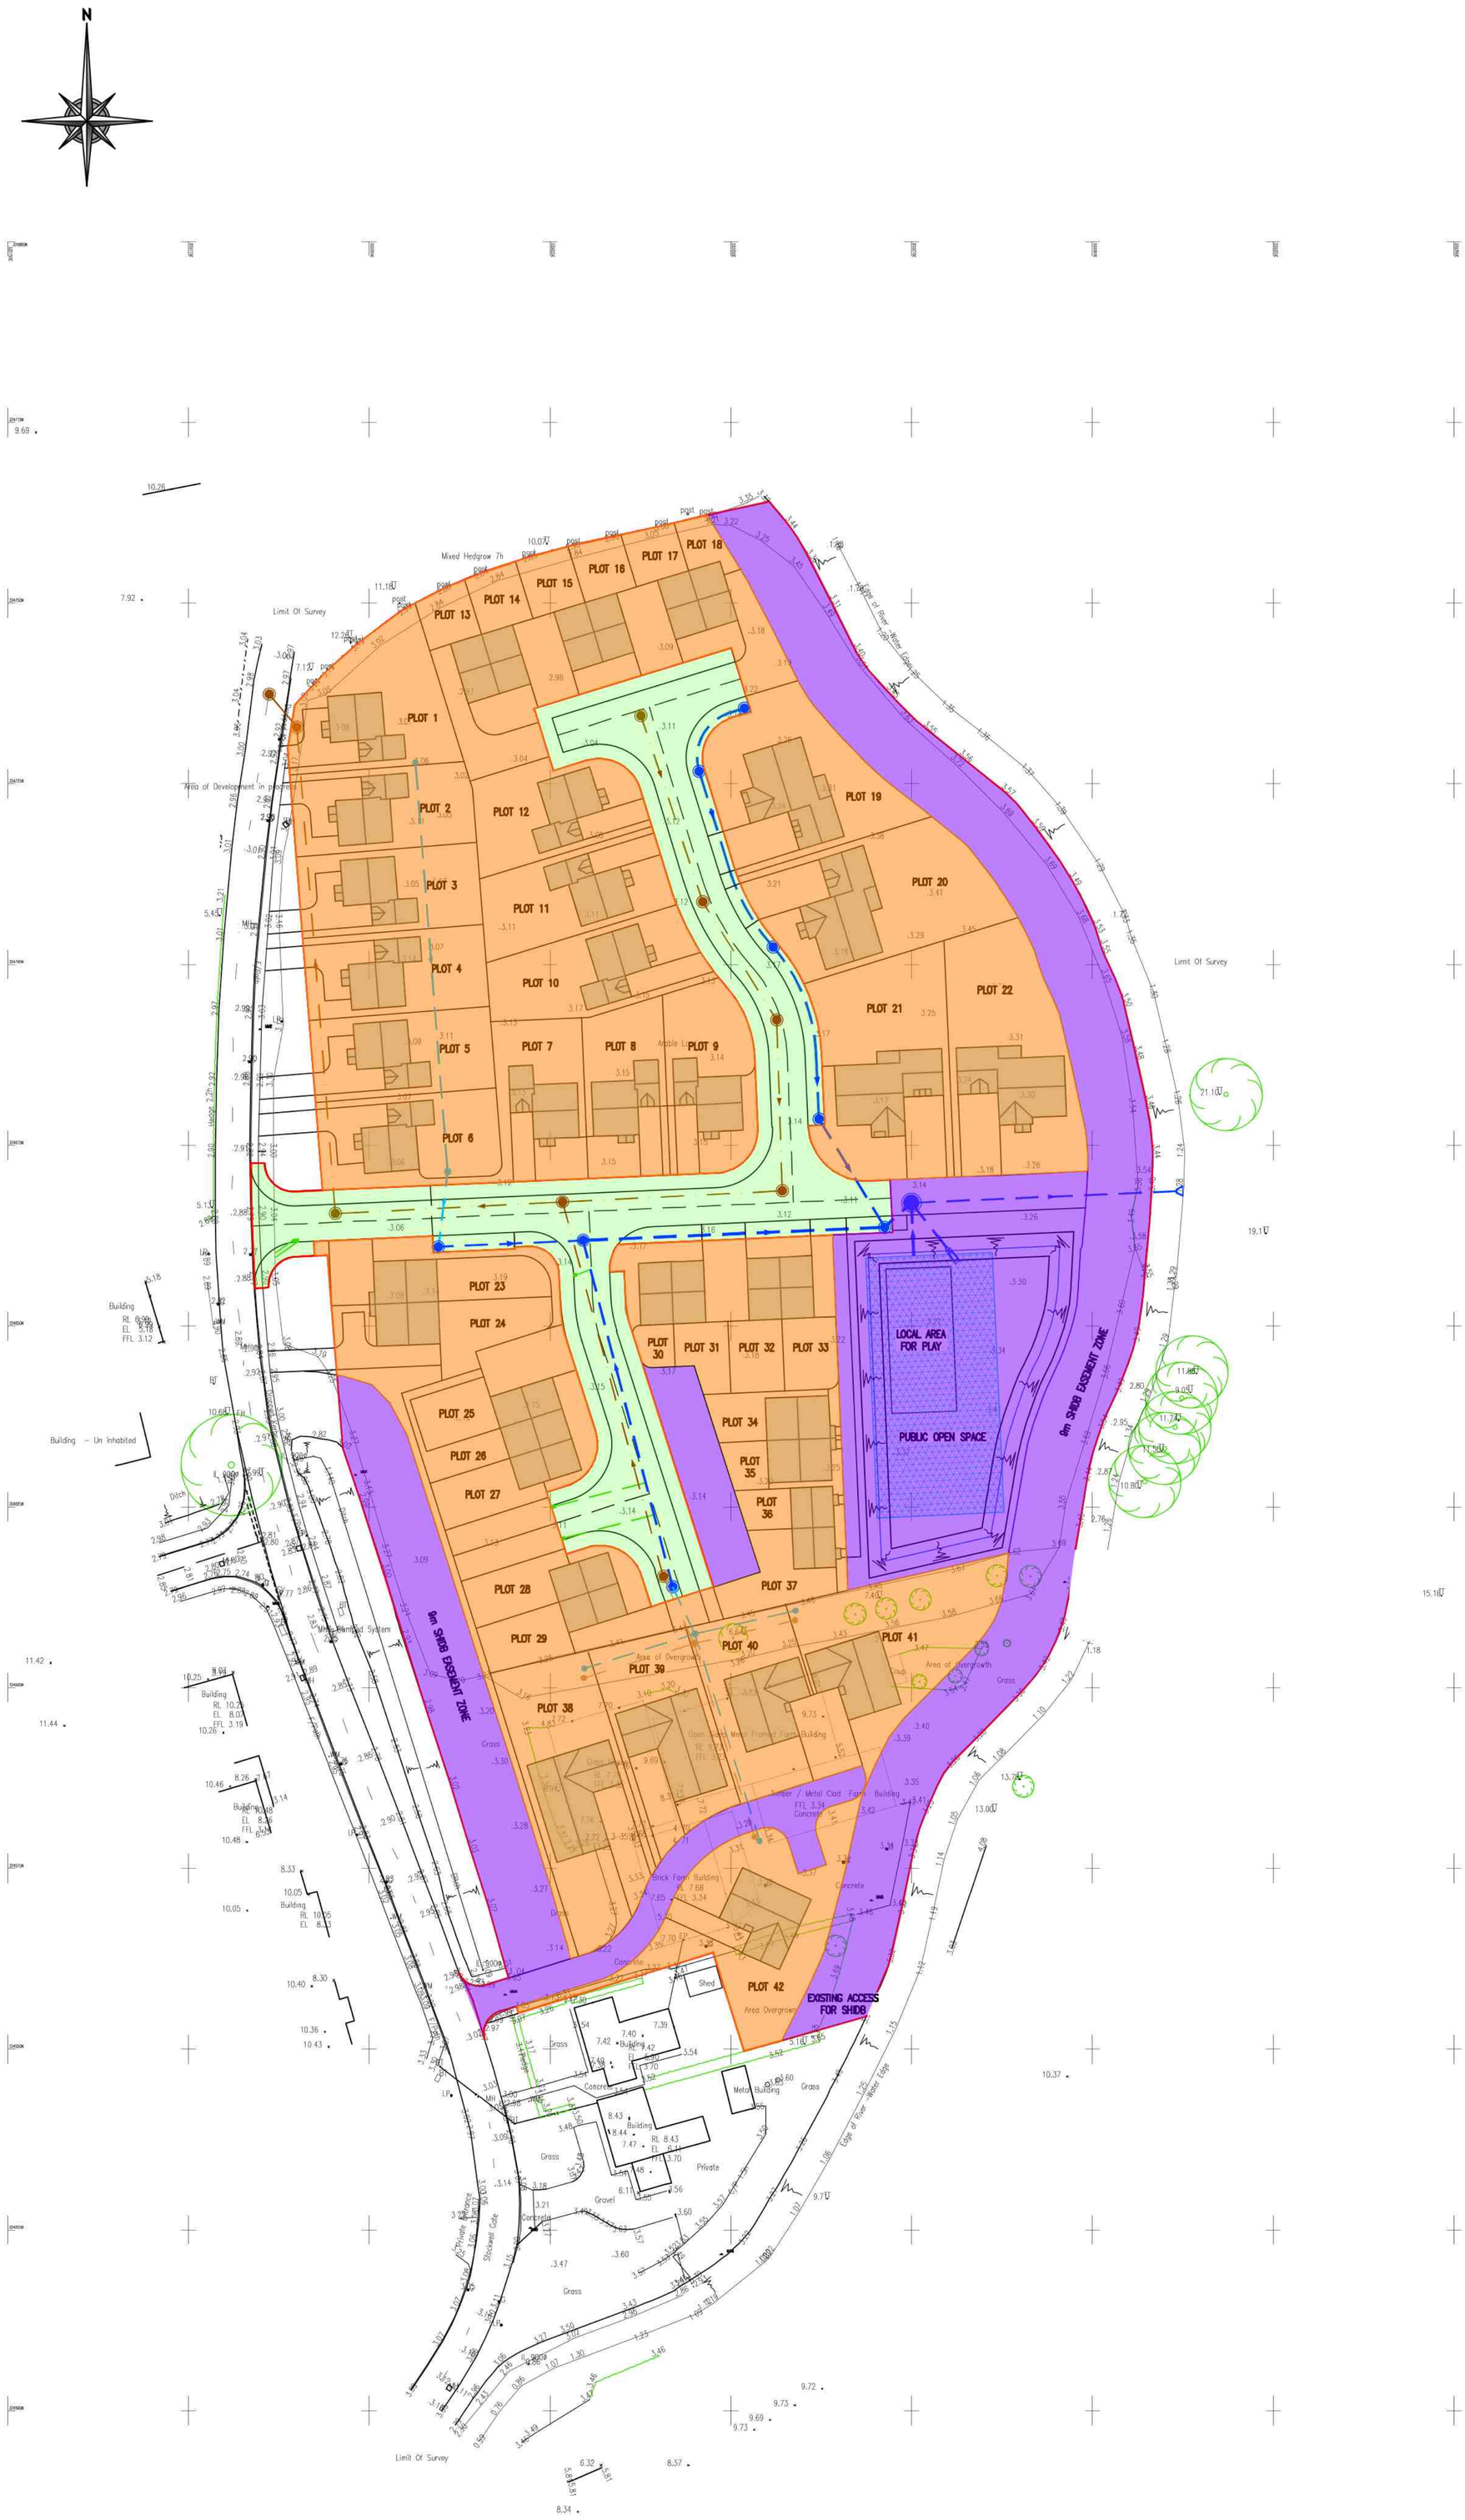

0 5 10 15 20 30 40 50m
1:500

REV.	DESCRIPTION	DRN.	APP.	DATE
A	MINOR ALTERATIONS TO ARCHITECTS REQUEST.	MP	APW	10.08.22
–	PRELIMINARY – FOR INFORMATION.	MP	APW	05.08.22

SHIELDS WILSON
e: info@shieldswilson.co.uk t: 01775 729252
STRUCTURAL AND CIVIL ENGINEERING

STATUS: FOR INFORMATION

CLIENT: MR WELCH

PROJECT: PROPOSED RESIDENTIAL DEVELOPMENT LAND EAST OF STOCKWELL GATE, WHAPLODE, LINCOLNSHIRE

TITLE: PROPOSED MANAGEMENT & MAINTENANCE PLAN

DATE	AUG '22	SCALE @A1 1:500	DRAWING NO.	REV.
DRAWN	MP		SW 22–150–006	A

COPYRIGHT SHIELDS WILSON LIMITED. ALL RIGHTS RESERVED.