
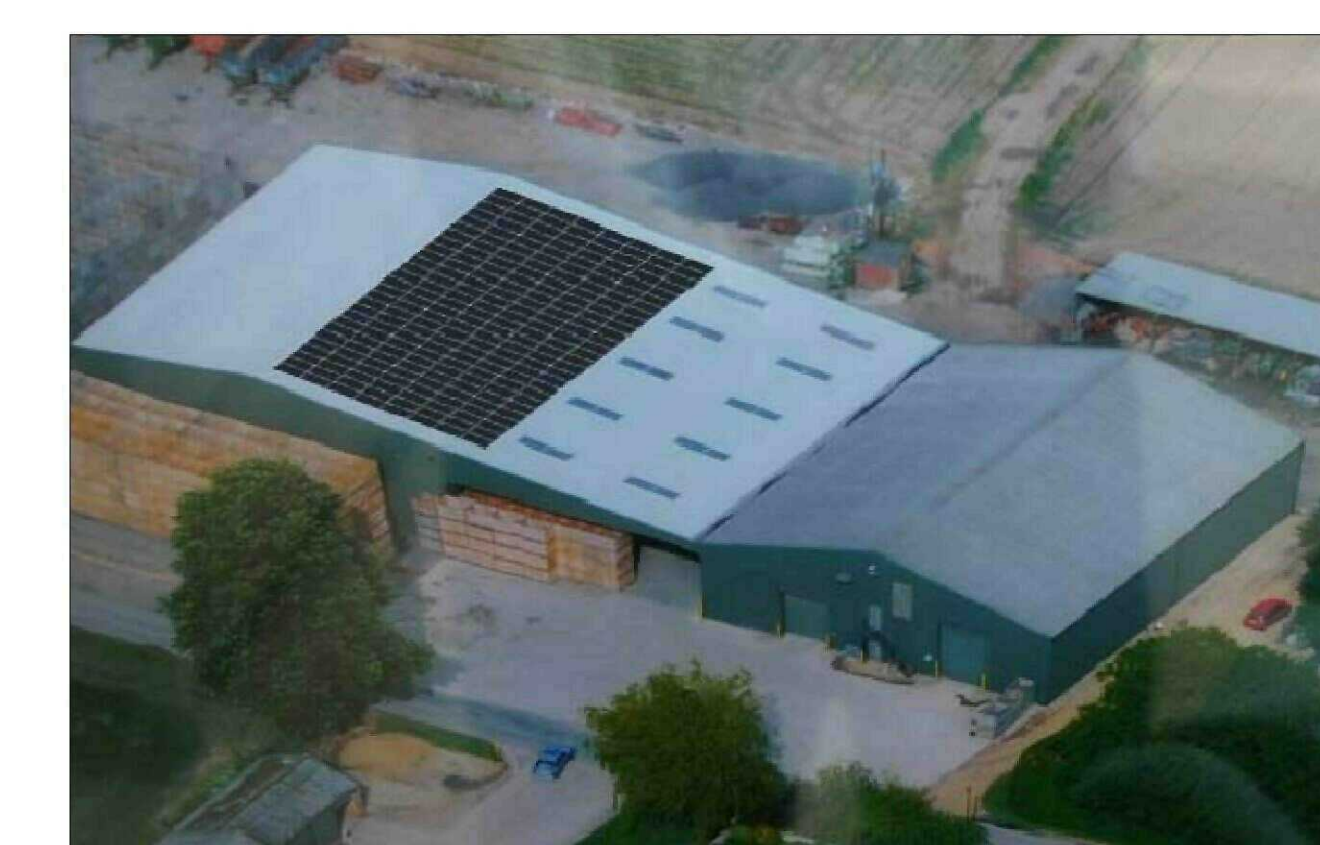


Existing Site Photographs

Proposed Aerial Photograph

Elevations - As Proposed

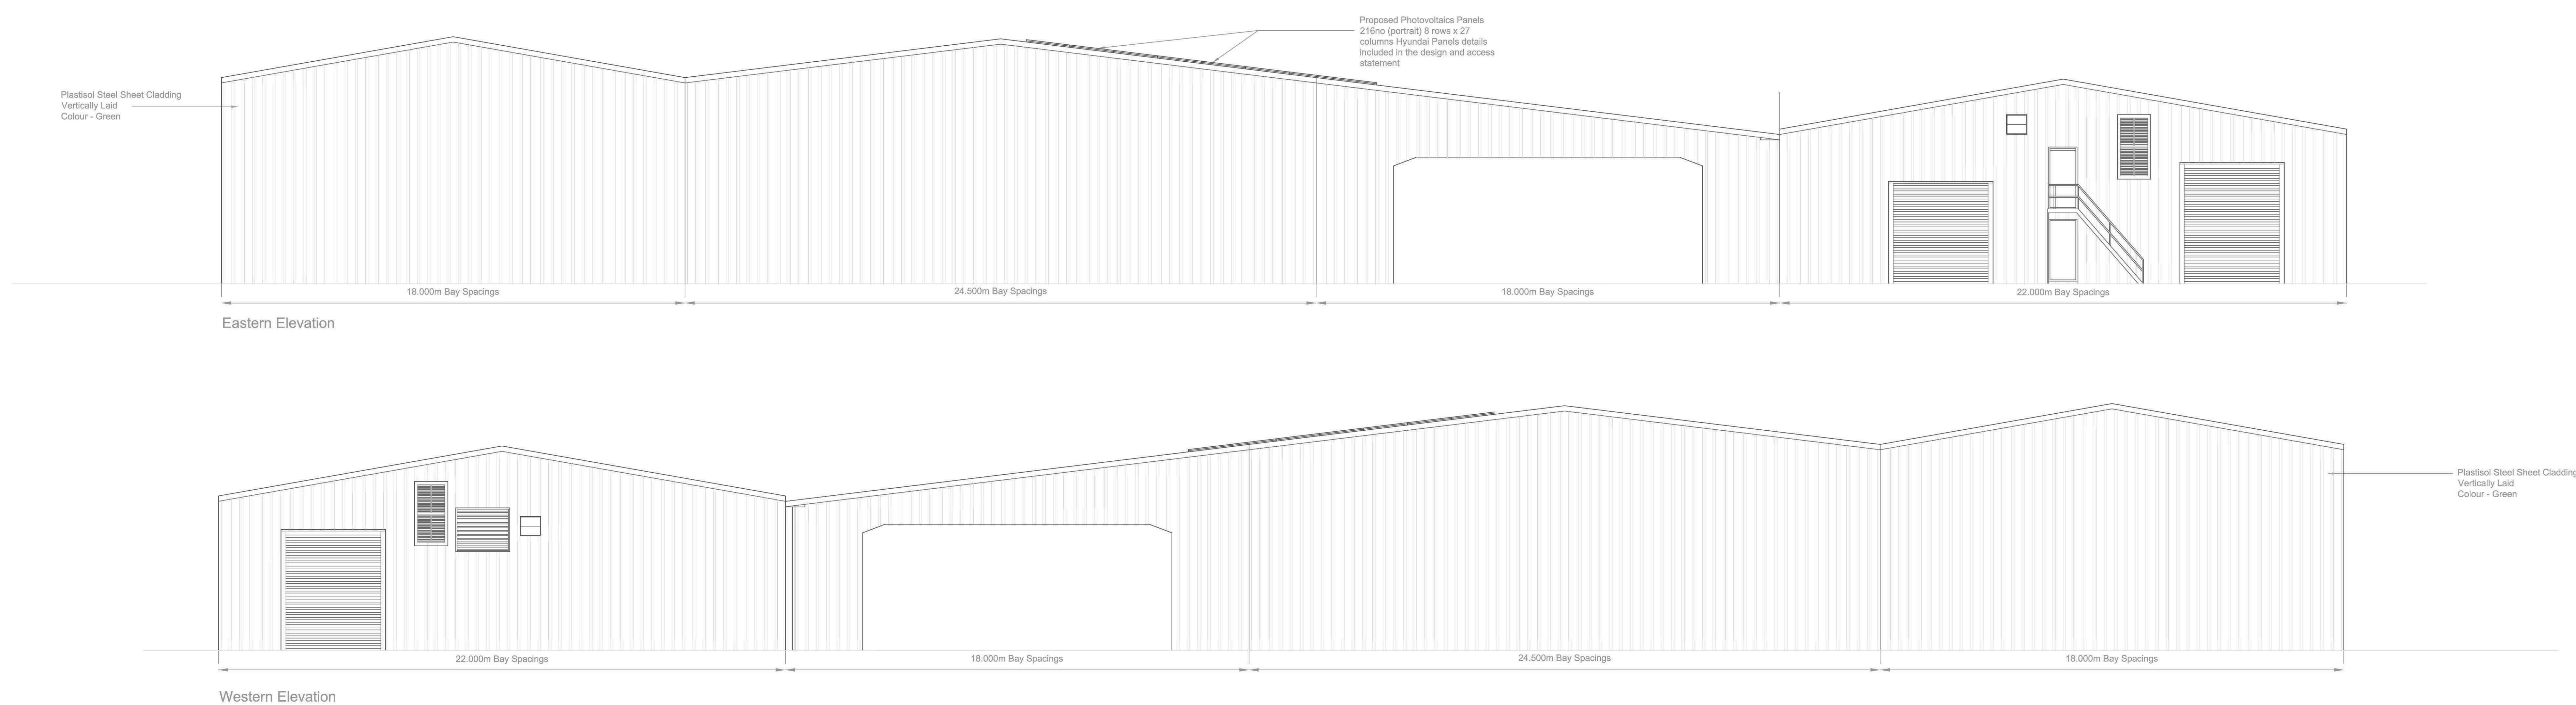

Date: _____		Description: _____	
R	E	V	I
S	I	O	N
S			



LarkHive House Fabric Way
 Bourne Lincs LN41 9EP
 Tel: 01507 851252 Fax: 01507 261979
 Email: john@larkgreen.co.uk
www.larkgreen.co.uk

Project : FF GOOSE & SONS LTD YEW LODGE FARM, GULL BANK, WHAPLODE DROVE, SPALDING Lincs, PE12 0SS	
Drawing Title : Proposed Plans and Elevations	

Reference No: _____	Scale: A0 @ 1:100
Drawing No: _____	Date: 31/06/11
PV_GBFFLE_FL003	Drawn: JLES

Do not scale directly from this drawing. All discrepancies to be brought to the attention of the above office.