



Existing Site Photographs




Existing Aerial Photograph

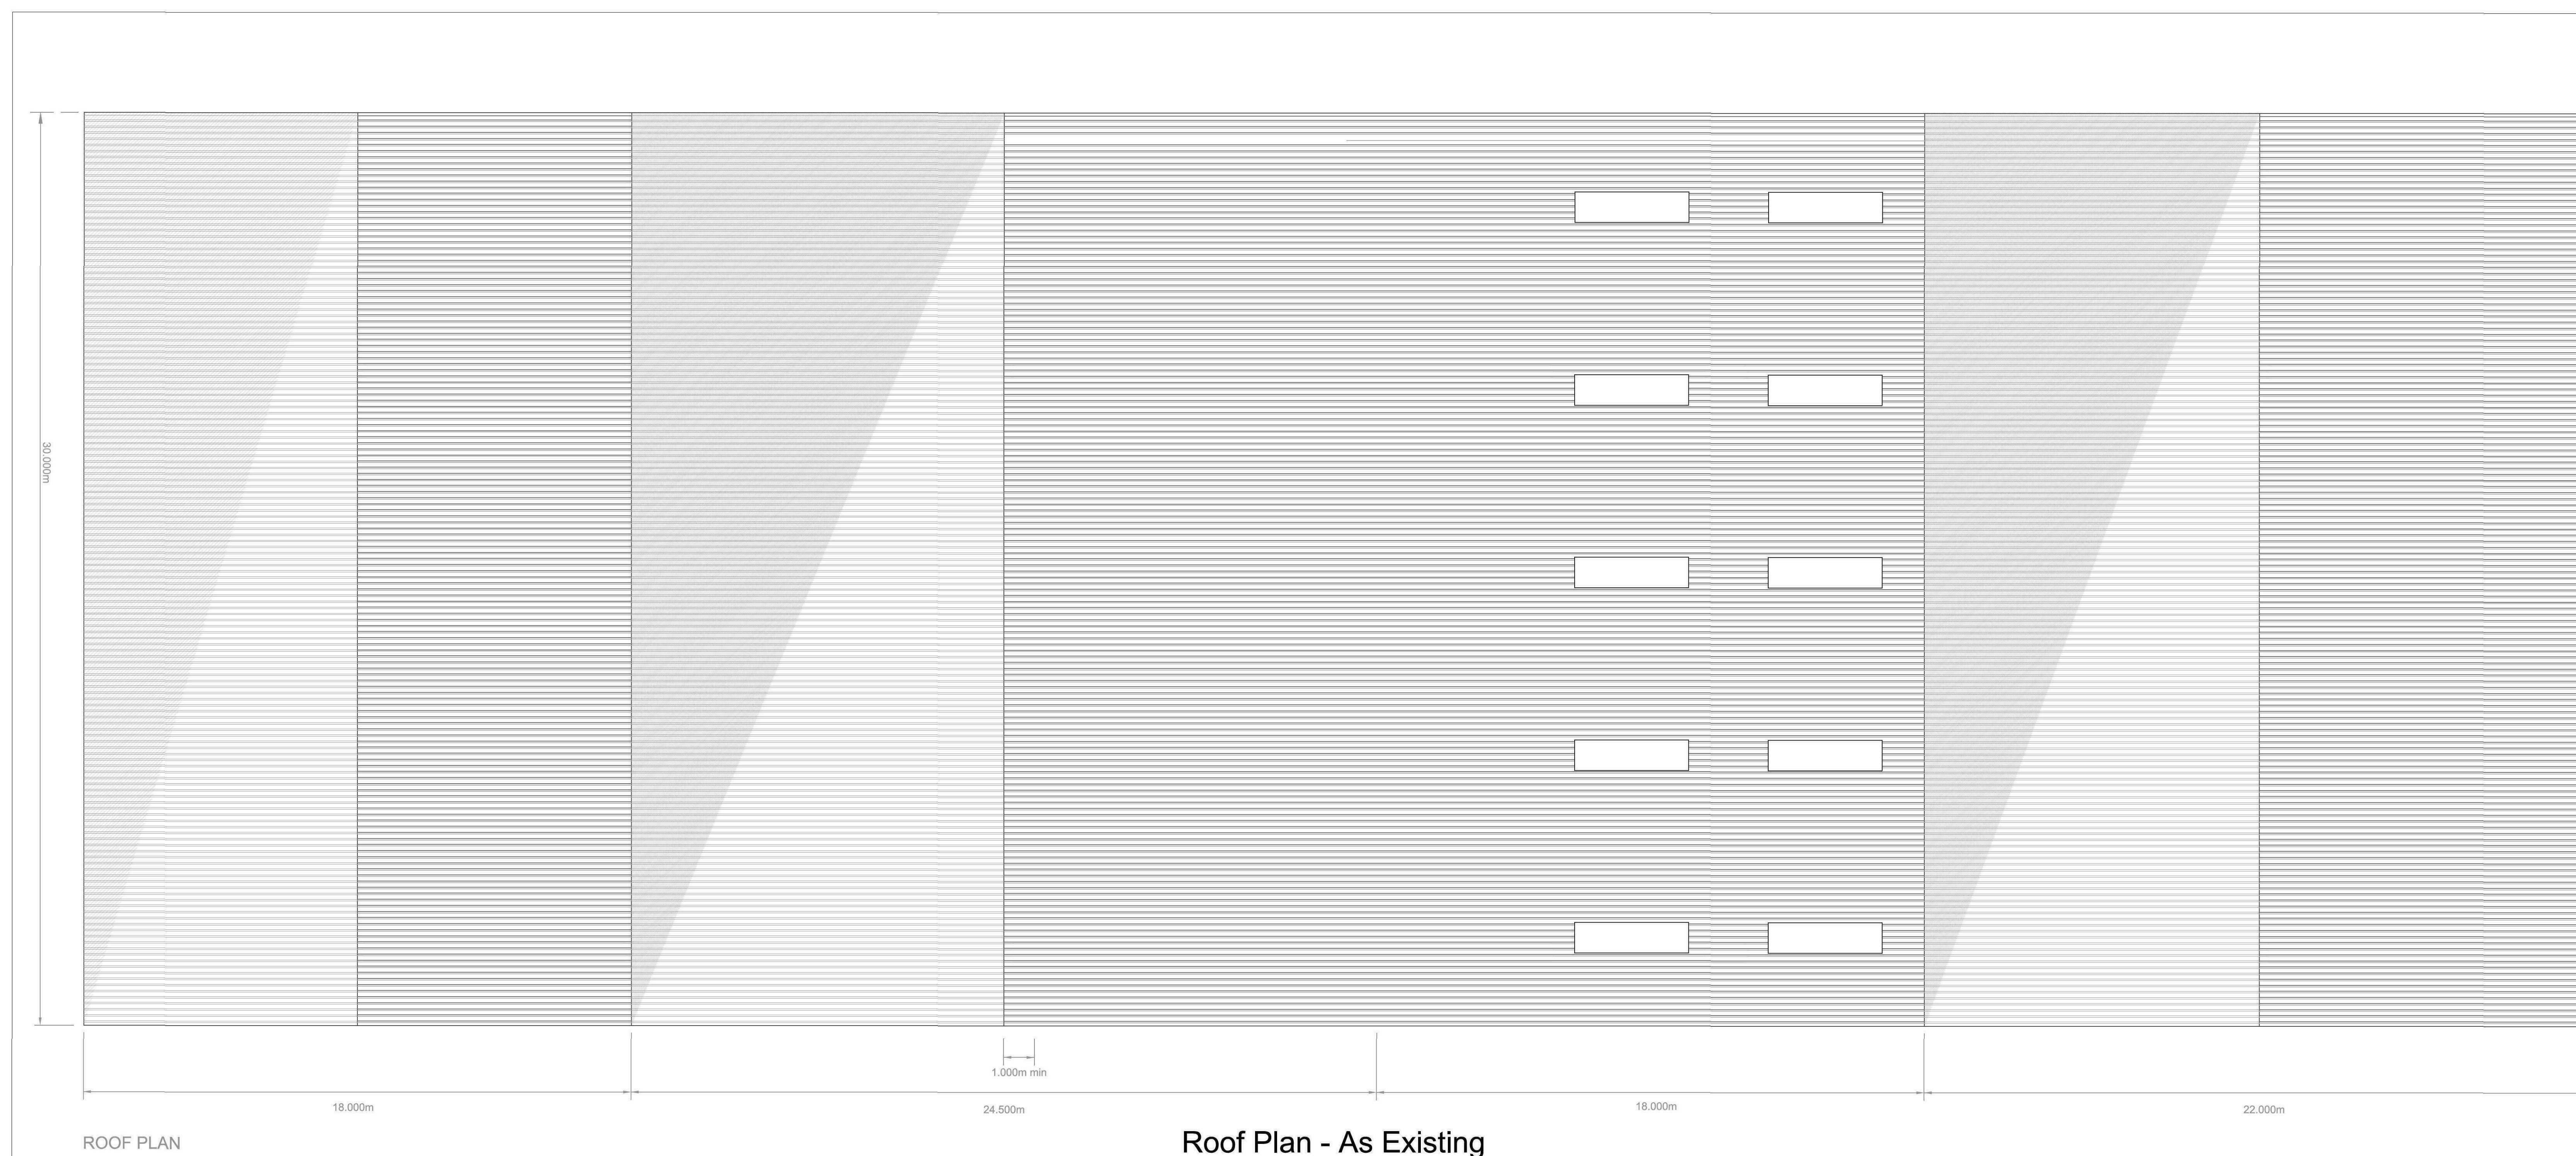

Roof Plan - As Existing

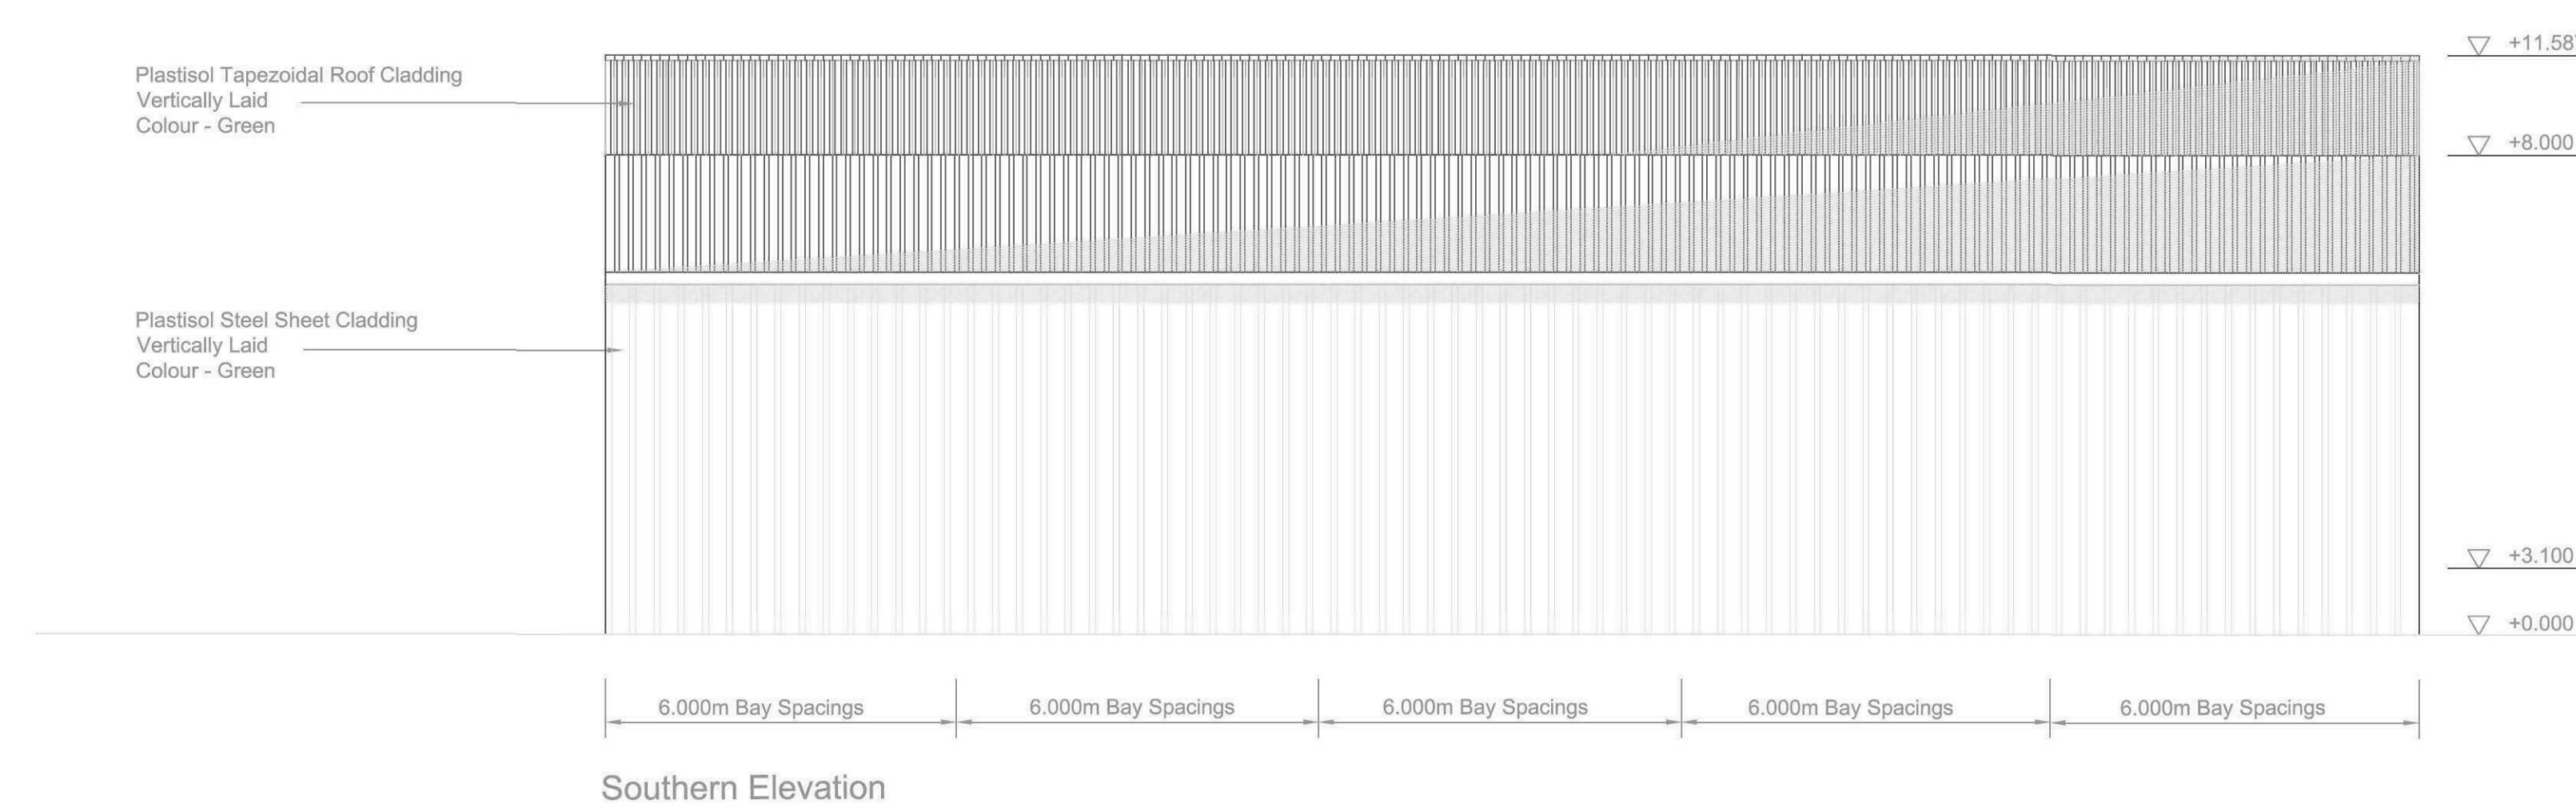


Southern Elevation

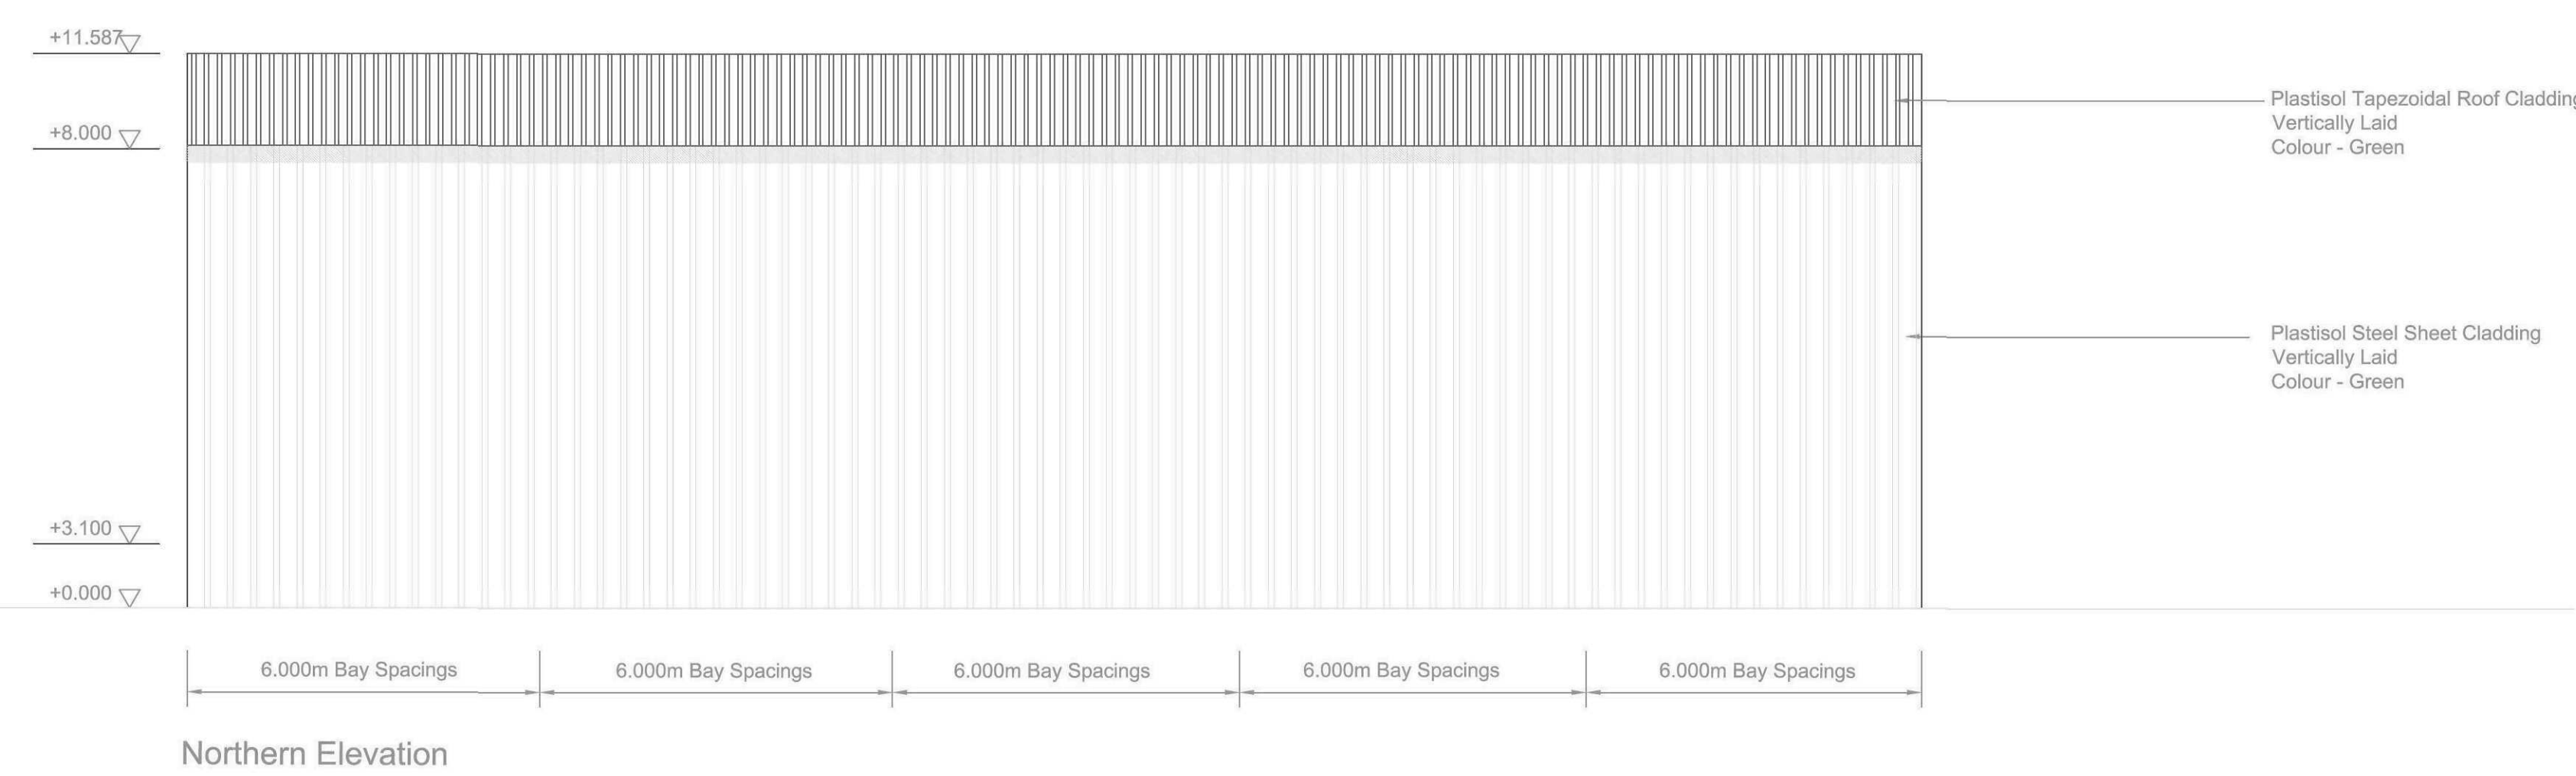


Northern Elevation

Elevations - As Existing

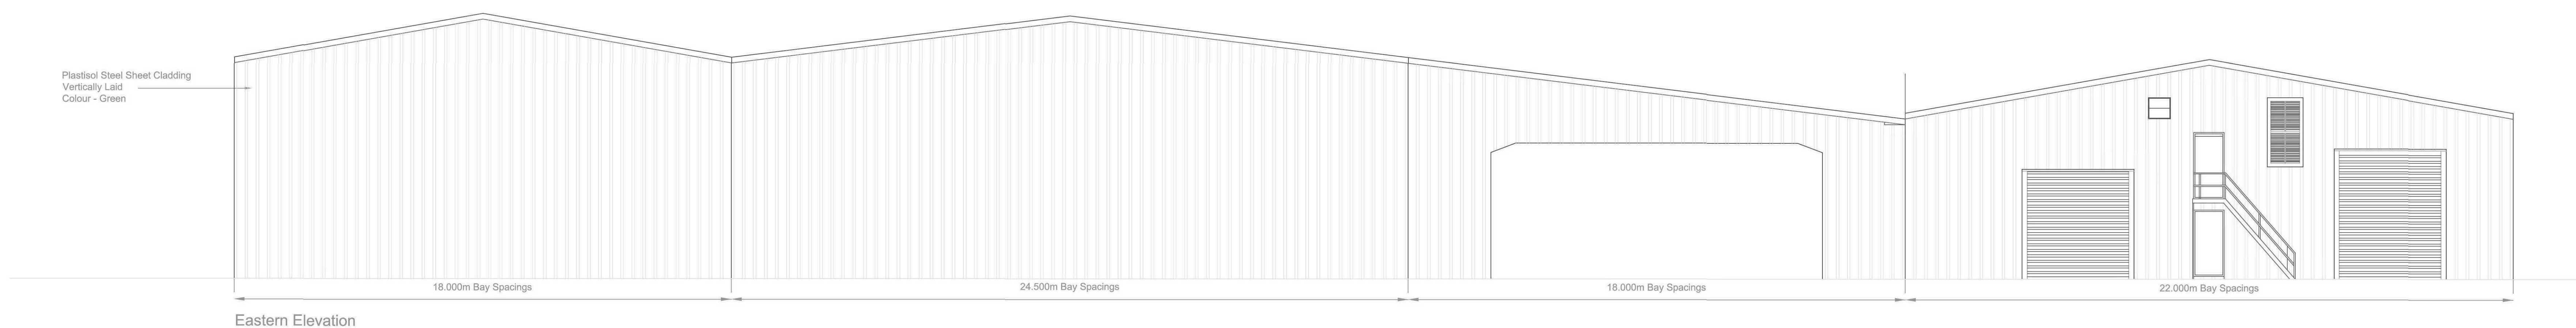

Eastern Elevation

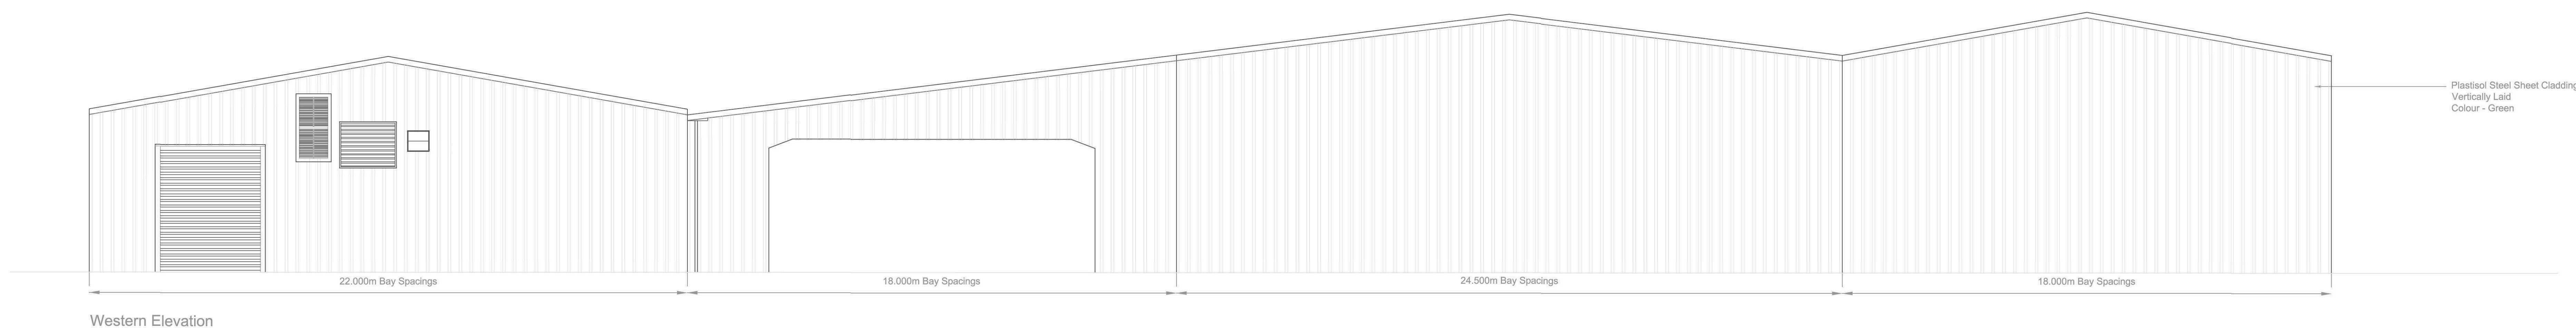

Western Elevation

[illegible]