
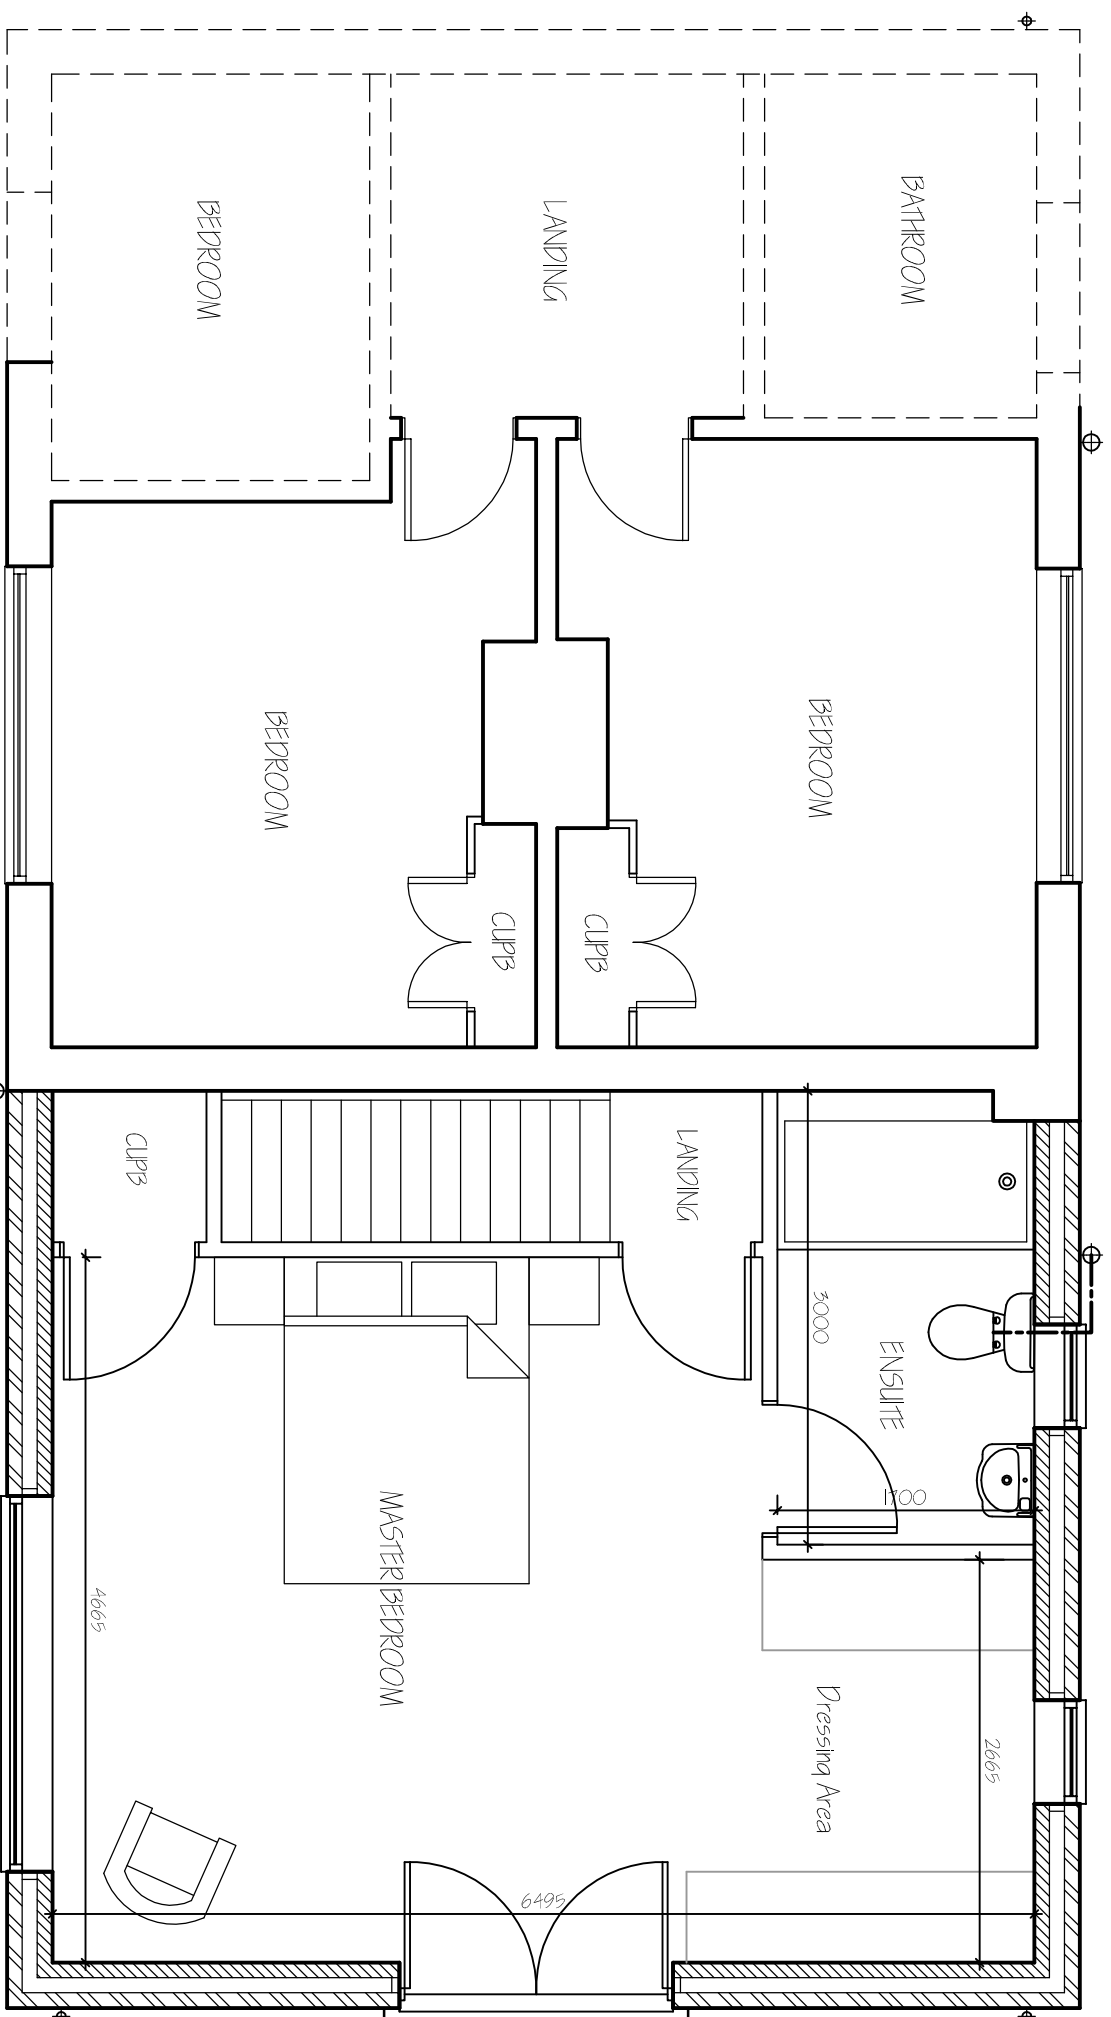
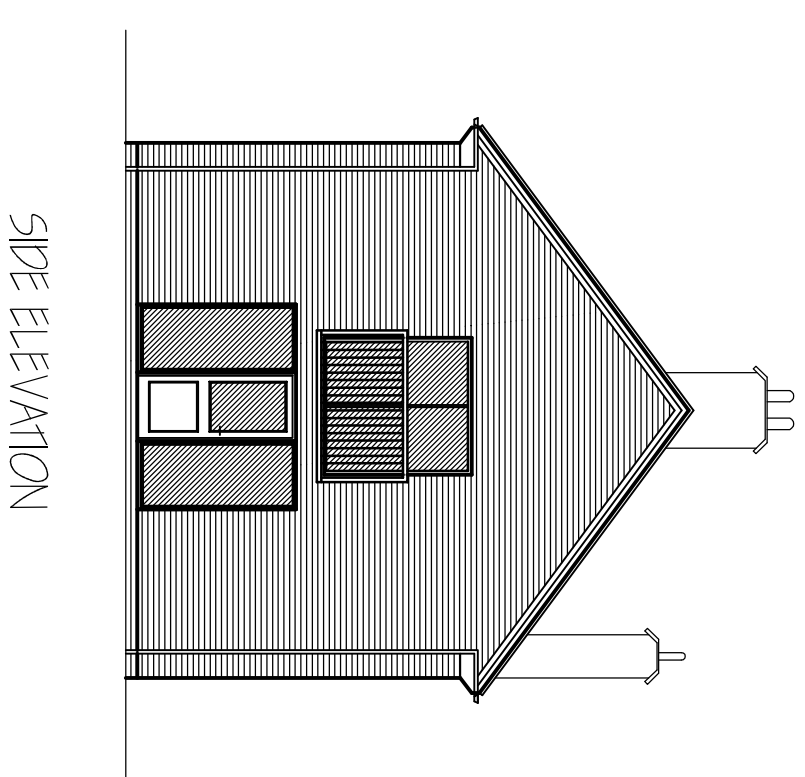
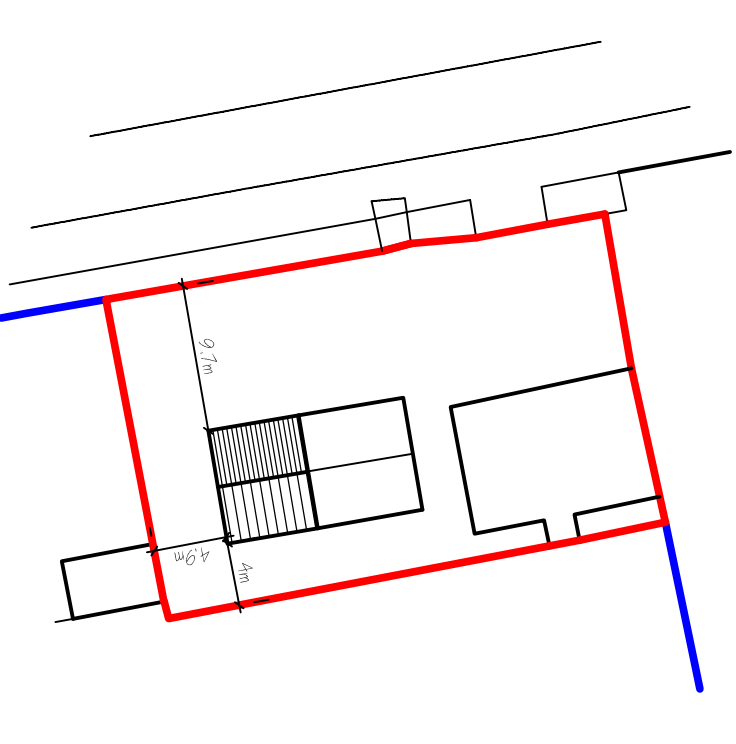
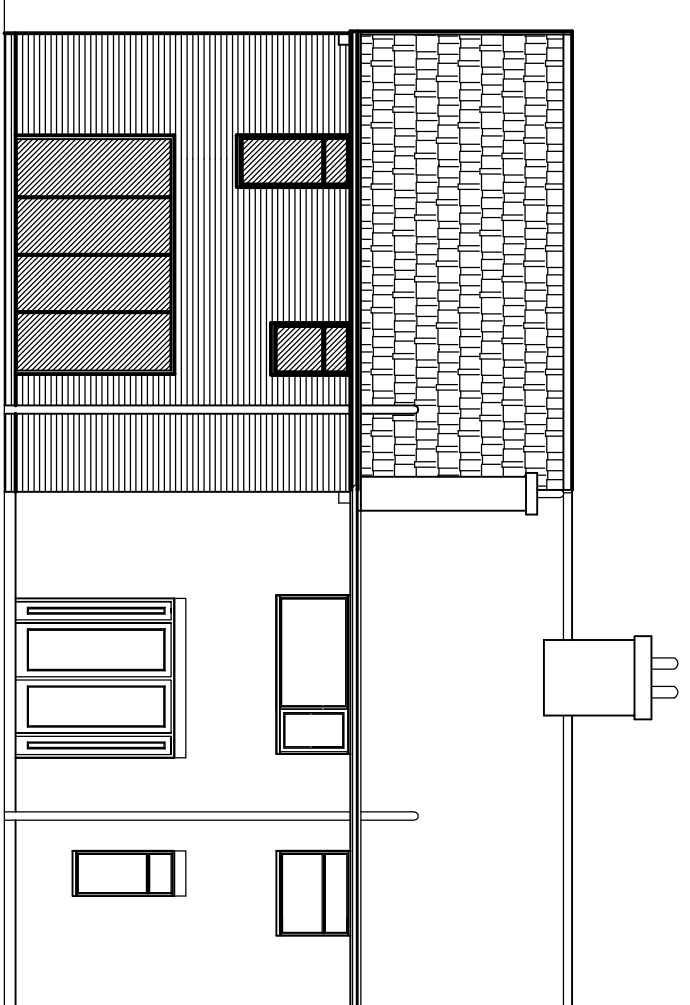
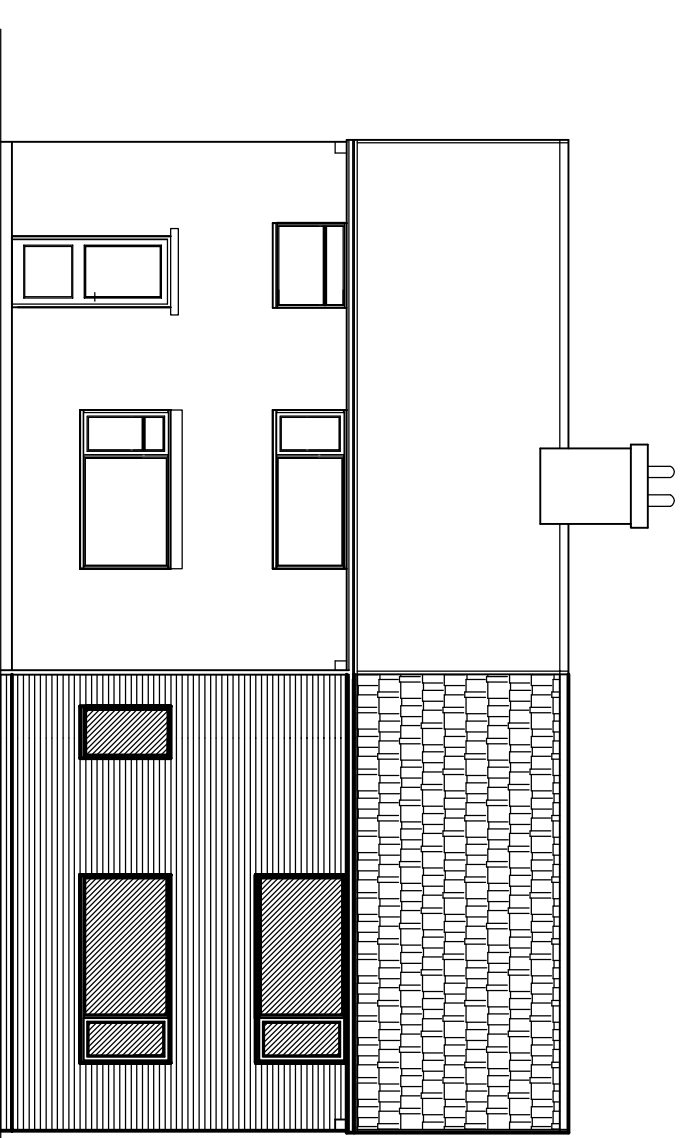


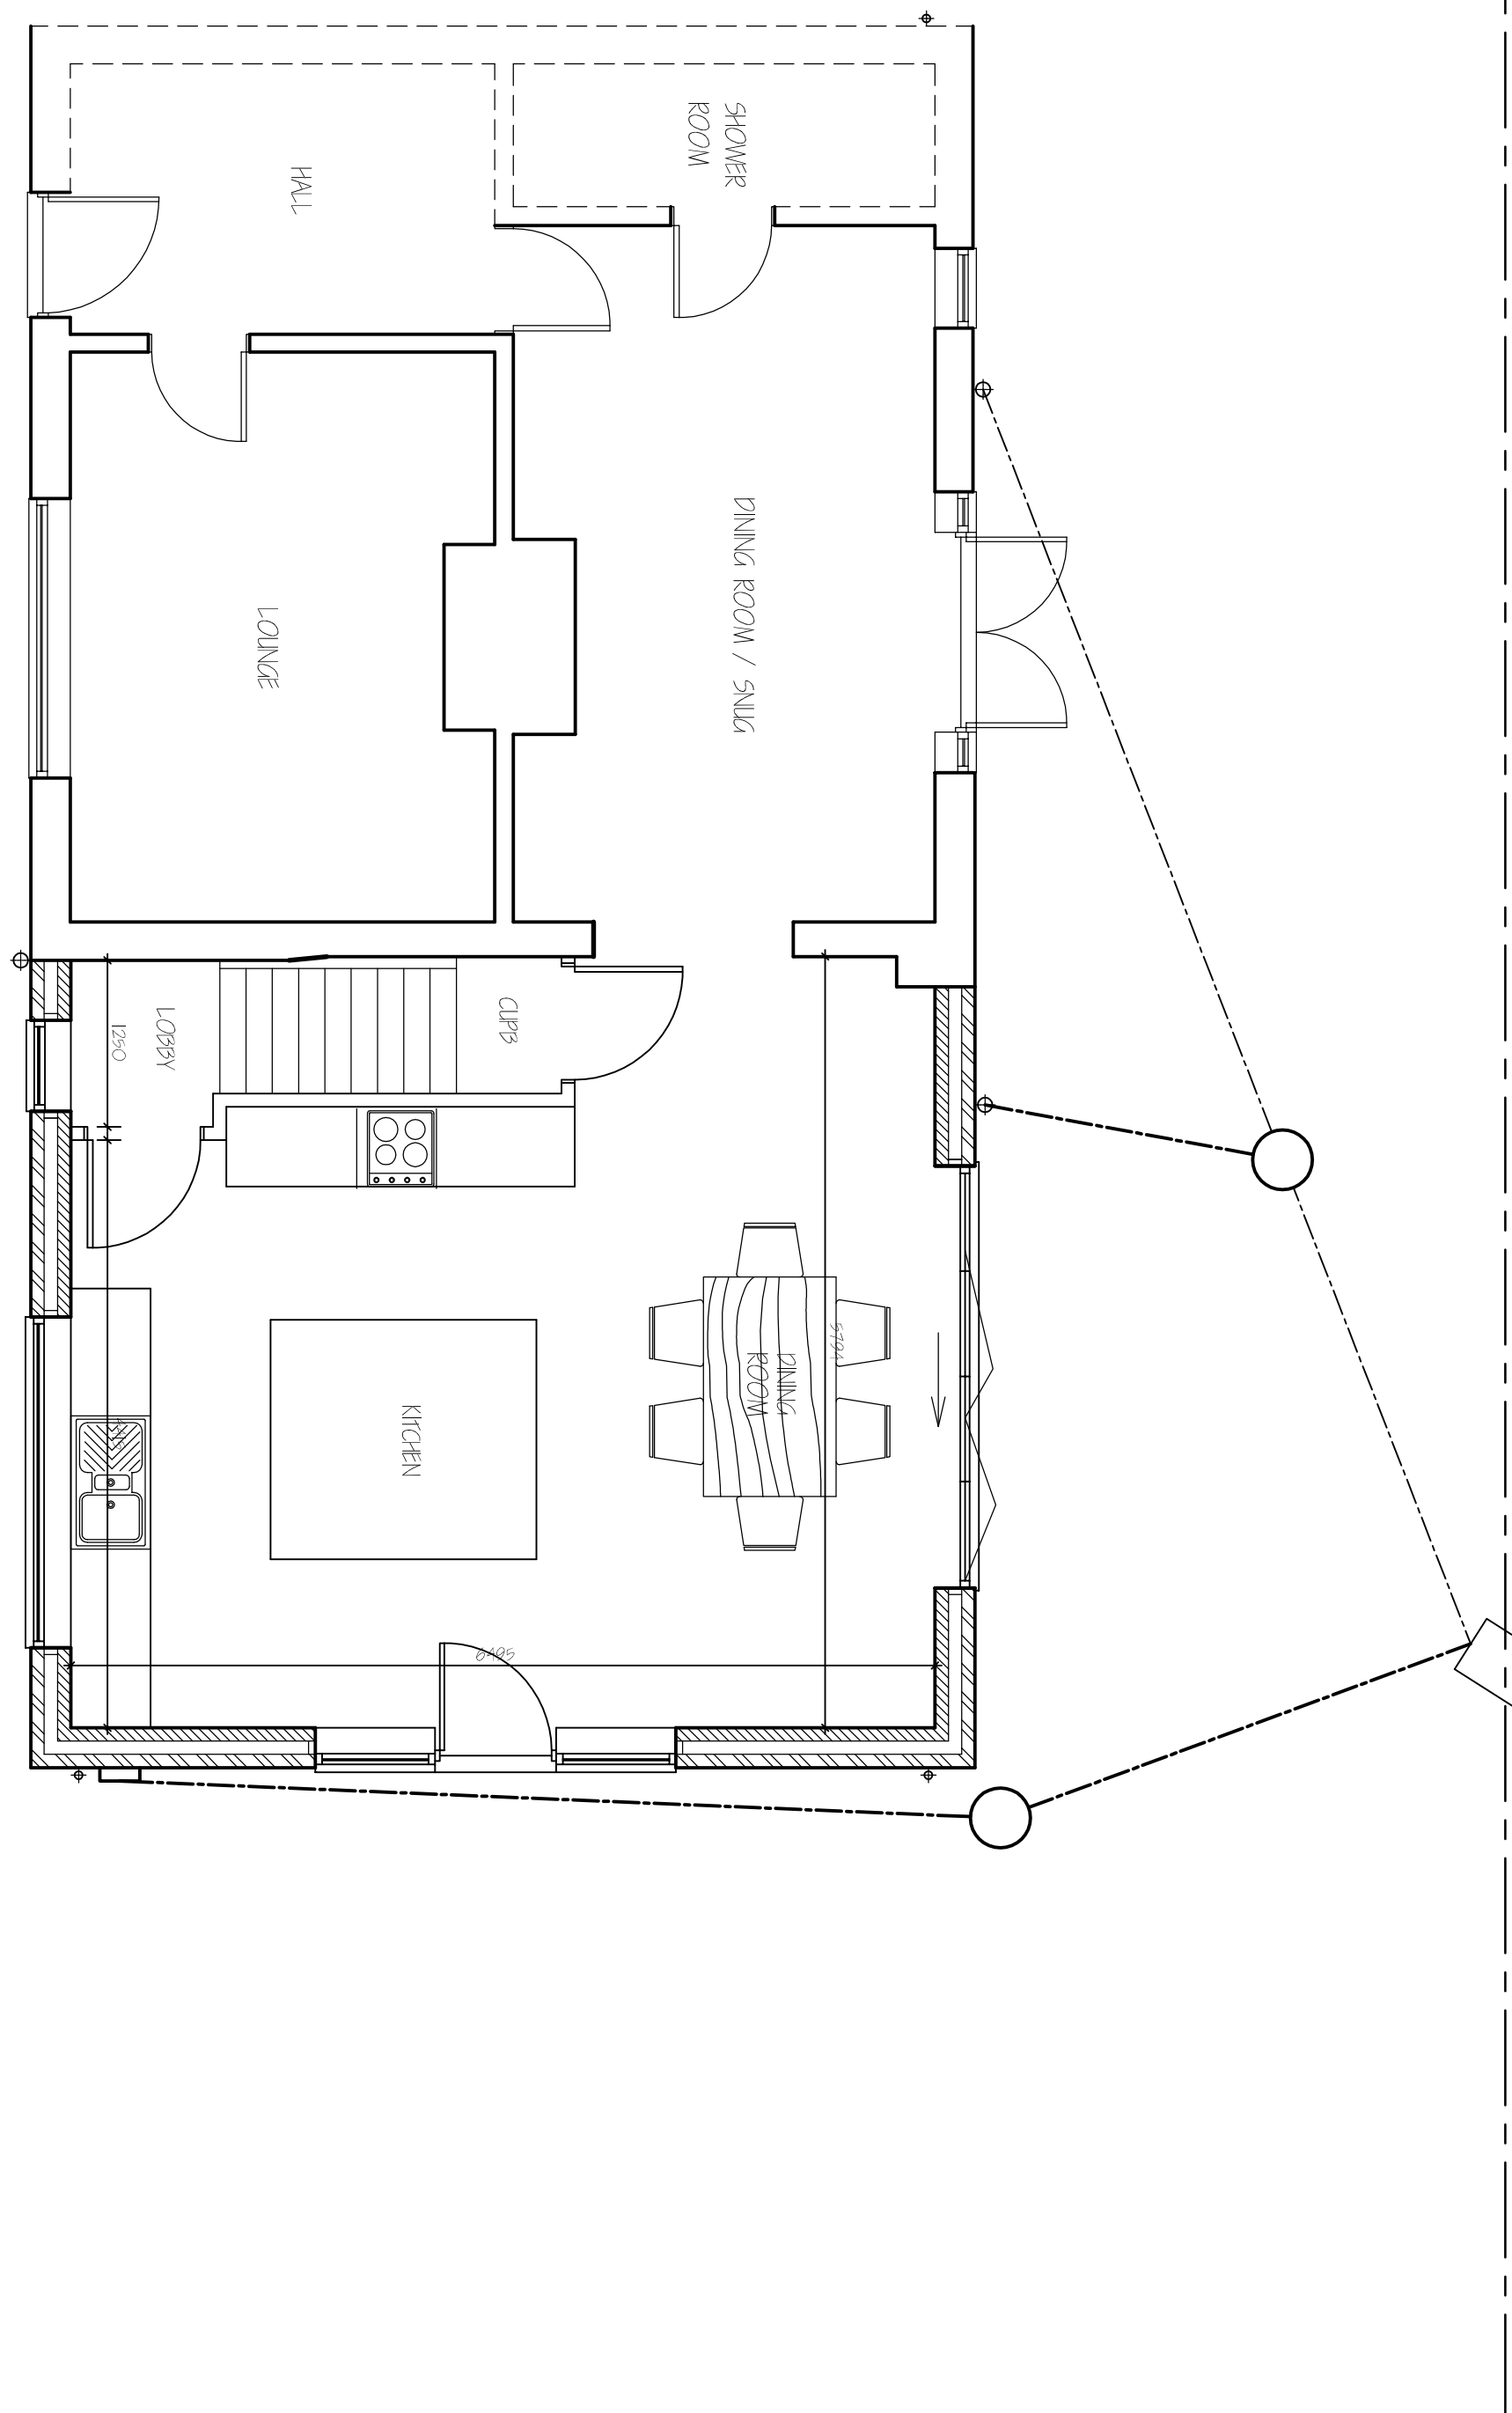

G. R. MERCHANT LTD.  I. ENG AMICE PMO ARCHITECTURAL, STRUCTURAL AND LAND DRAINAGE CONSULTANTS		2 WHITES MEANS 12A Park Road, Holmsham, Spalding, Lincs. PE12 7EE Tel: 01 406 450800 Fdx: 01 406 458744 E-Mail: gr.merchant@btconnect.com
1. CLIENTS NAME 2. CLIENTS ADDRESS 3. CLIENTS PHONE NO. 4. CLIENTS FAX NO. 5. CLIENTS E-MAIL	1. DATE 2. TIME 3. DATE 4. TIME 5. DATE	1. DATE 2. TIME 3. DATE 4. TIME 5. DATE
DO NOT SCALE FROM THIS DRAWING 1/50, 1/100, (unless otherwise stated)		
1. DATE 2. TIME 3. DATE 4. TIME 5. DATE	1. DATE 2. TIME 3. DATE 4. TIME 5. DATE	1. DATE 2. TIME 3. DATE 4. TIME 5. DATE