




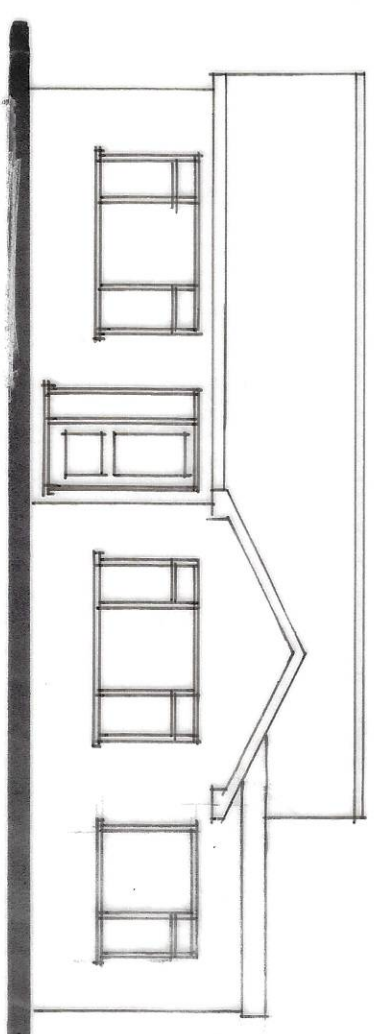


FRONT

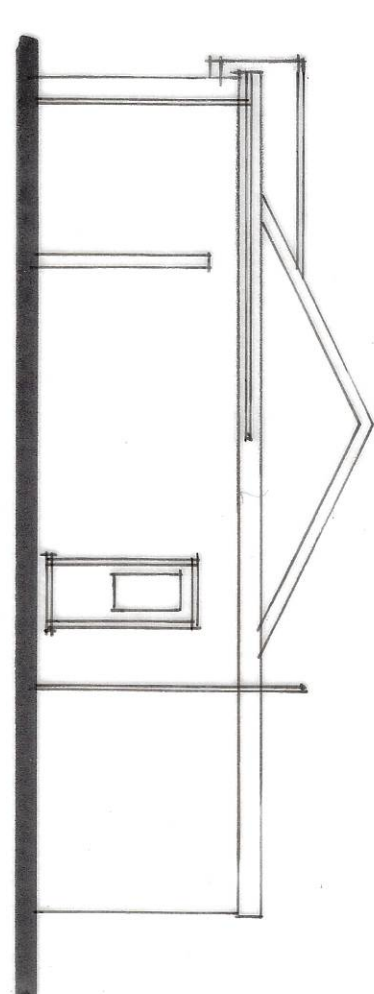


SIDE

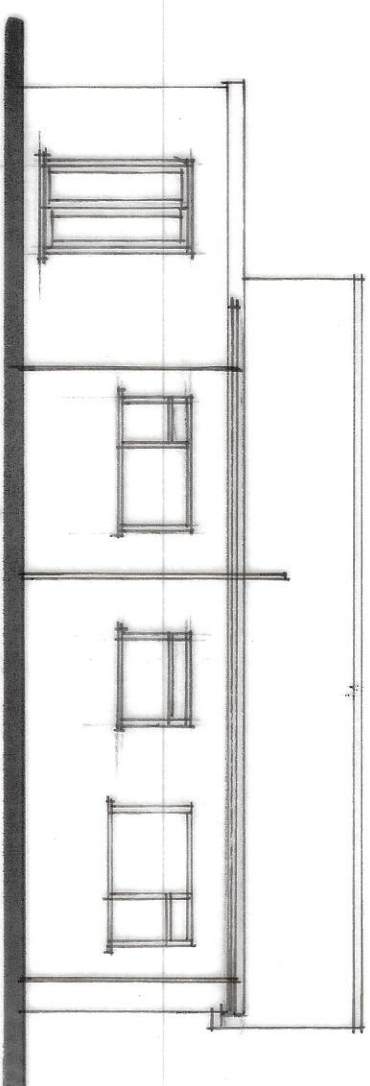

REAR

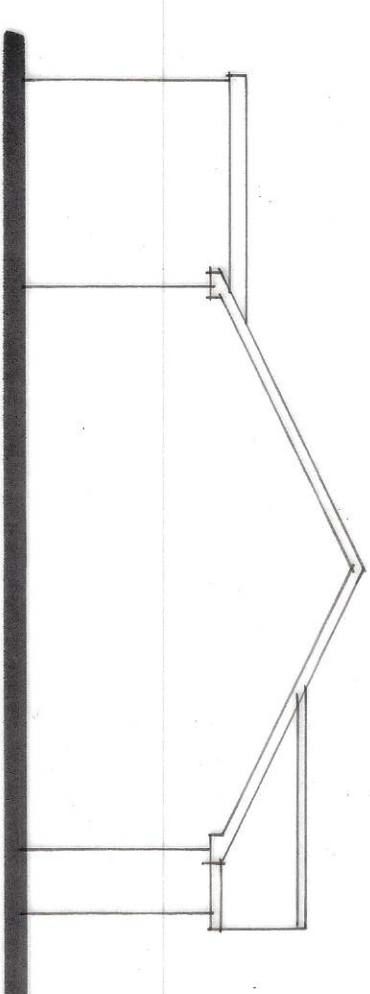

SIDE

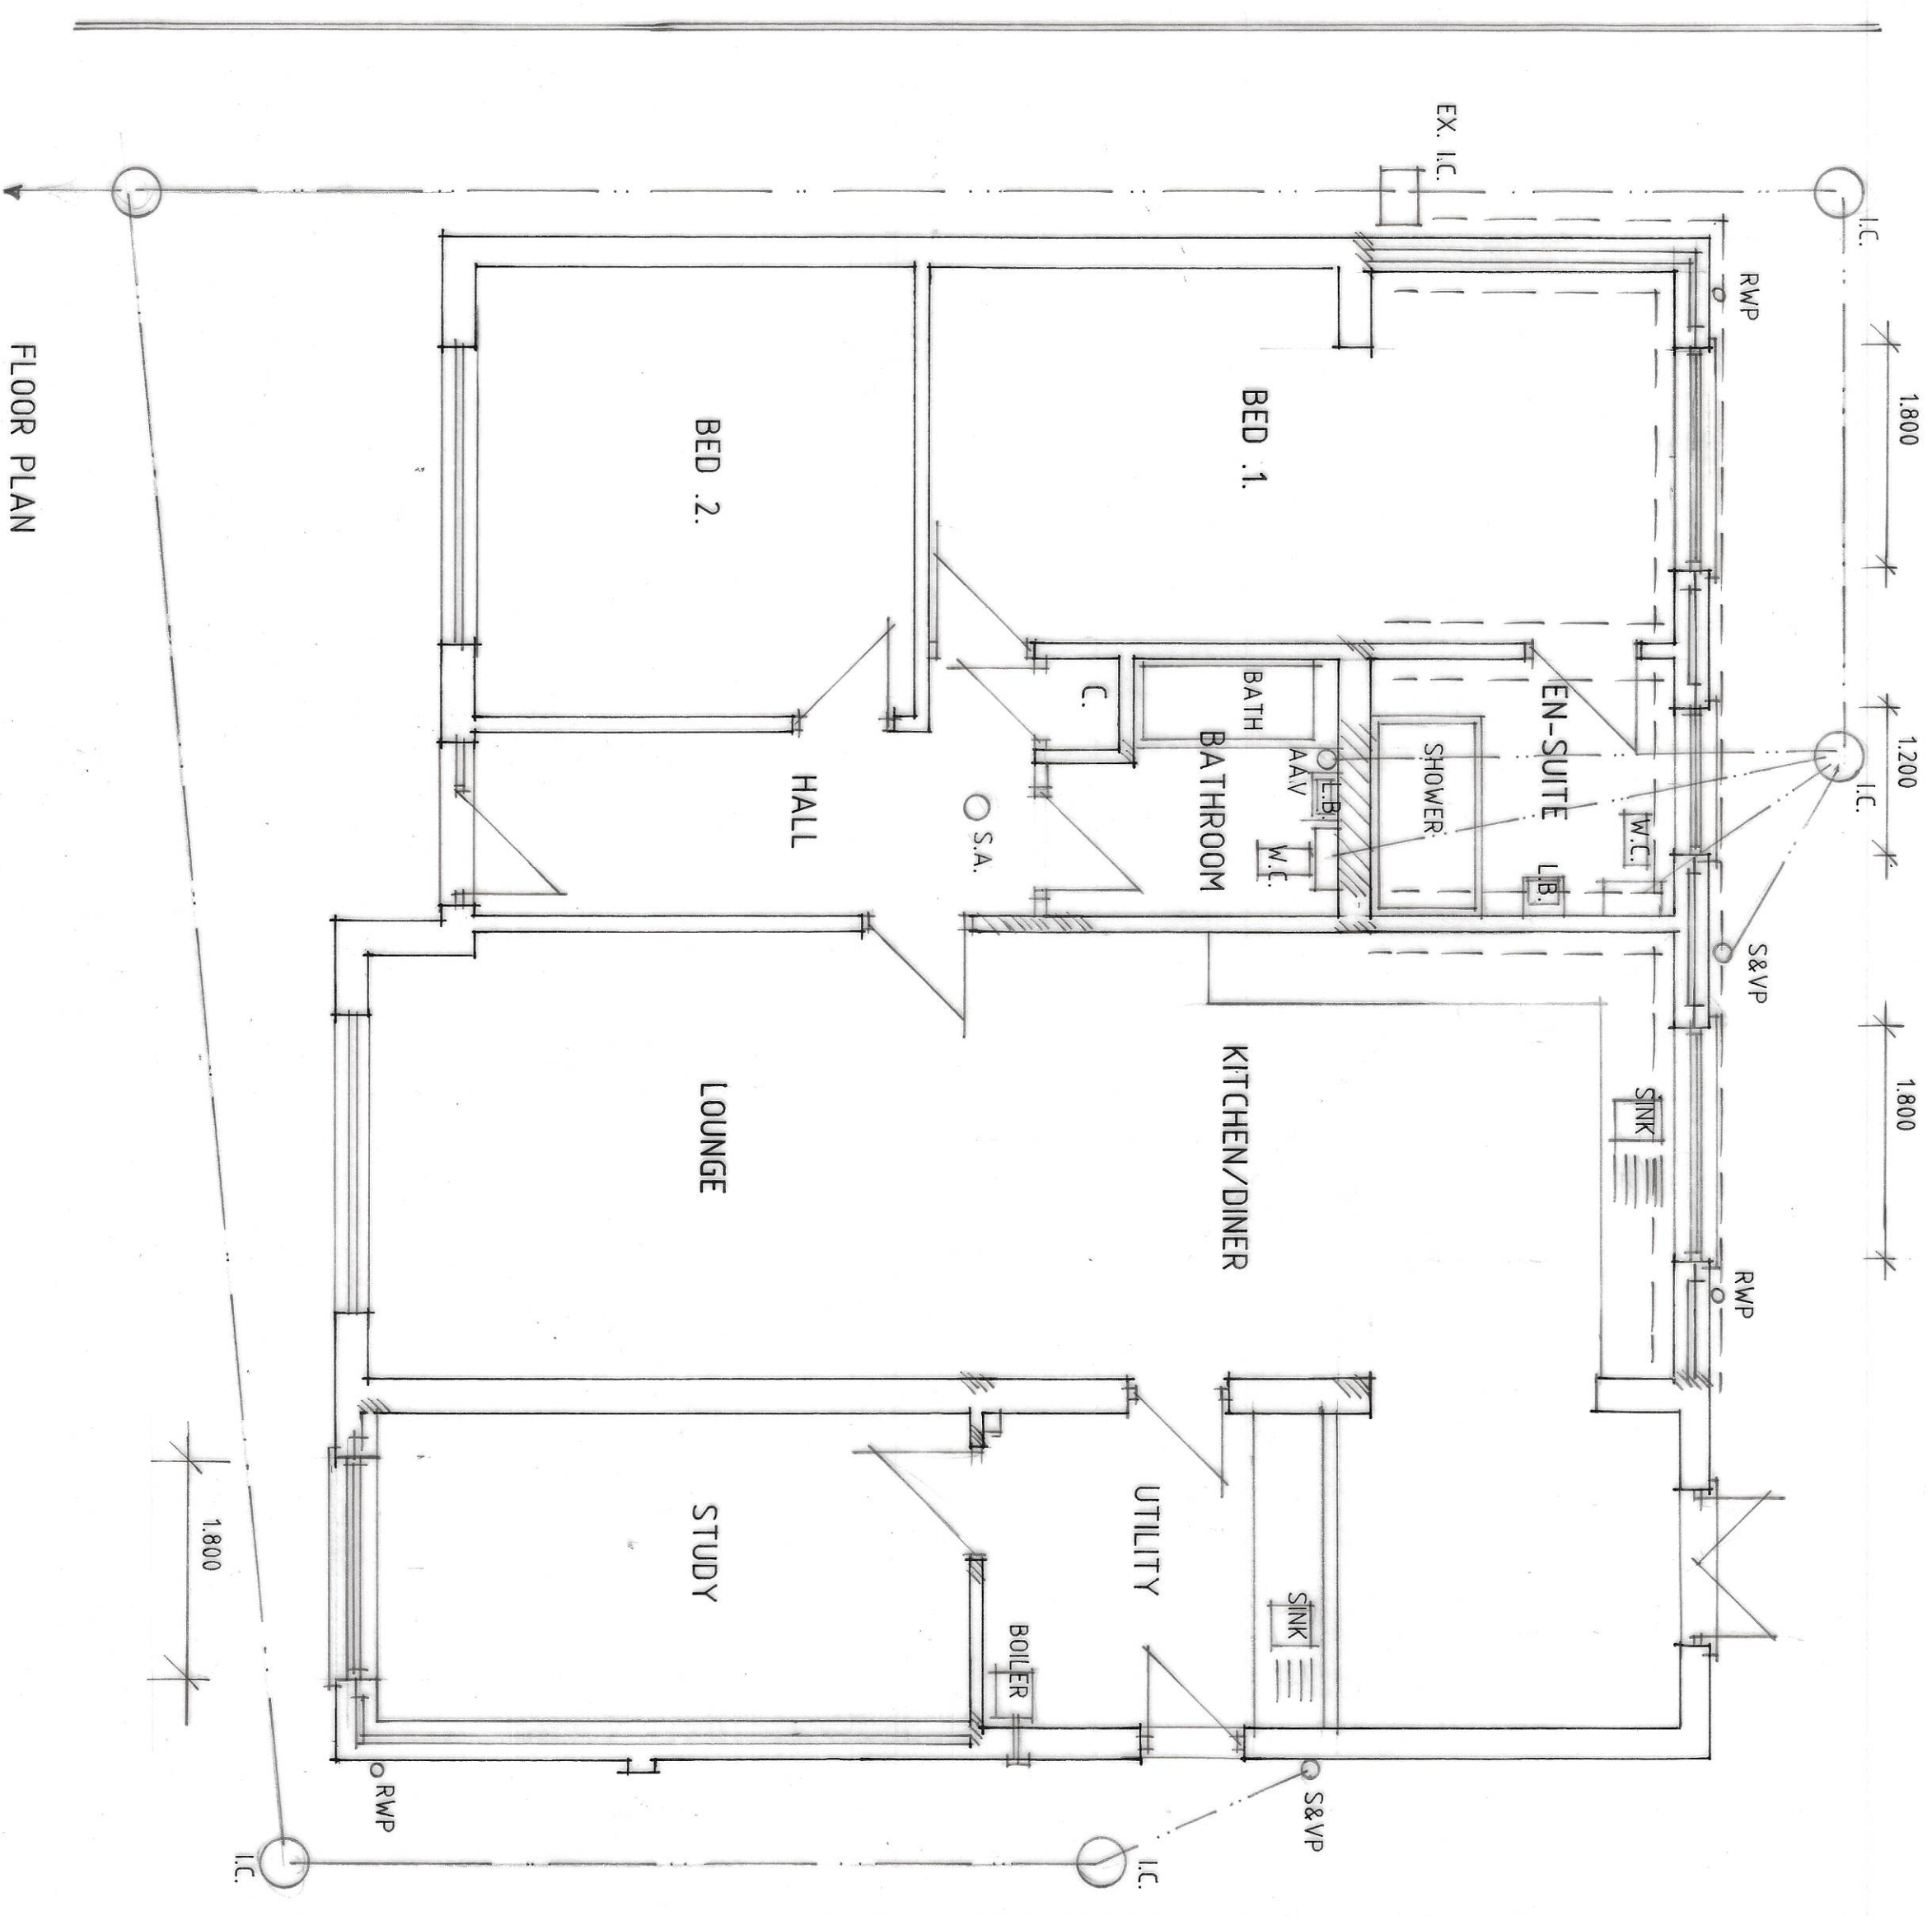

FLOOR PLAN

C - ALTS - 11.3.24  
B - ALTS - 4.3.24  
A - INF. ADDED - 22.2.24

**Status**  
DESIGN  
CONSULTANTS IN ARCHITECTURE & PLANNING

PROPOSED EXTENSION AT  
4, COBGATE CLOSE,  
WHAPLODE

MR. M. WALDOWSKI.

PLAN AS PROPOSED

1:50 1:100 SD24-006/2  
FEB-24 B.GILHAM.

3 Edinboro Way, Huddersfield,  
Saddleworth, West Yorkshire, WF2 7AP.  
Tel: 01484 424343 Fax: 01484 490702

