



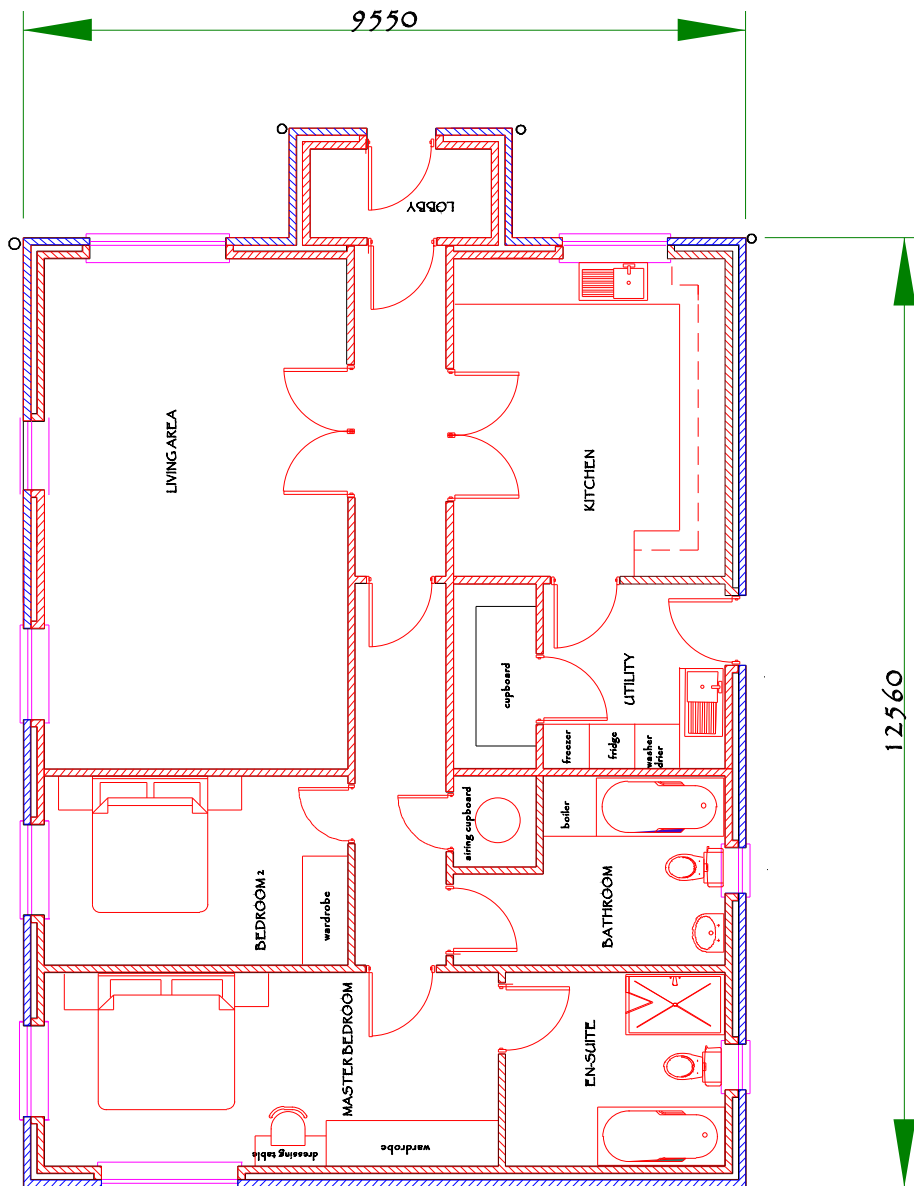

FLOOR PLAN

Proposed Bungalow sited within the grounds of
ROSEDALE, DOWSDALE BANK
PE12 0TX

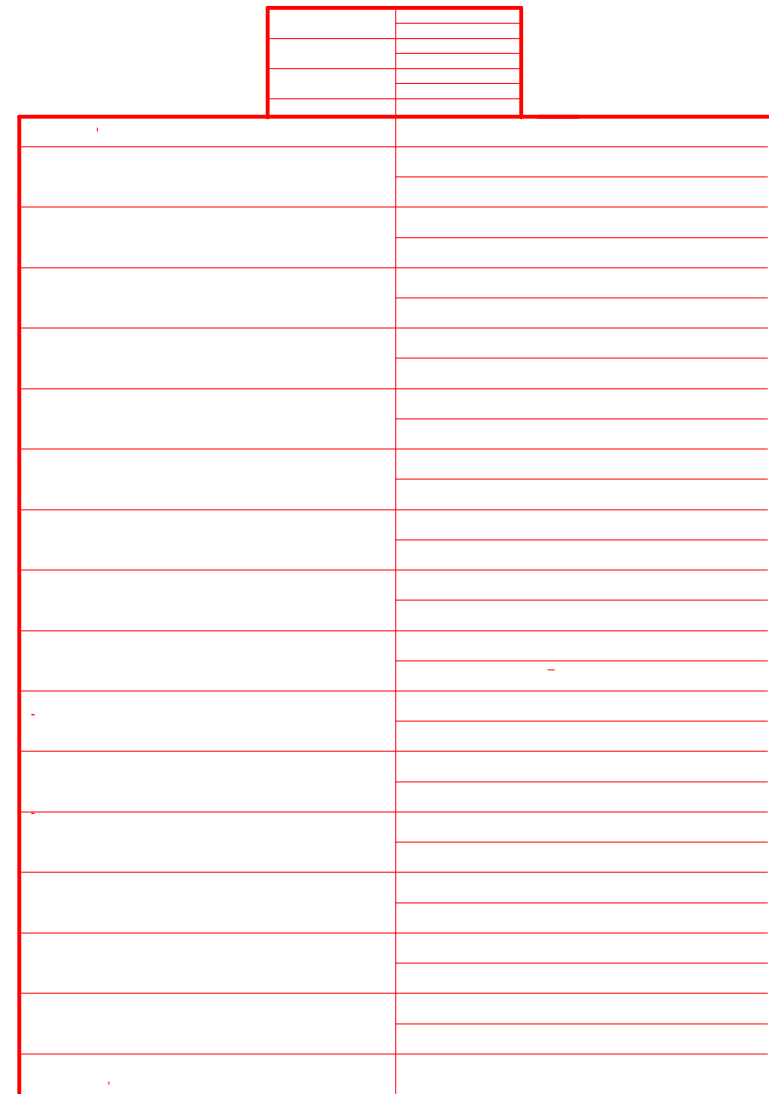

ROOF PLAN

DRAWING 005 Proposed Floor and Roof PLAN Scale 1: 100