


Horiz Alignment	
Vert Alignment	
F03-F02-F01 see base 1:100 see base 1:100	
Ex Ground Level	3.35
Prop Road Level	3.35
Foul Manhole	3.35
Pipe Details	
Cover Level	3.35
Invert Level	3.35
Chaining	3.35

Manhole Schedules - Foul							
Manhole Name	Cover Level	Layout Diagram	Pipe	Inverts	Pipe Diameter	Manhole Size	Manhole Class
F01	3.200		1	-0.188	150	1200	A
531874.621 323850.814	3.388		0	-0.188	150	1200	A
F02	3.300		1	0.038	150	1200	A
531881.107 323850.018	3.282		0	0.038	150	1200	A
F03	3.300		1	1.500	150	1200	B
531949.825 323849.354	1.800		0	1.500	150	1200	B


AMENDED PLAN

Ref. A2

CONTROL STATIONS			
Stn	Eastings	Northings	Height
9000	531873.236	323836.124	3.214
9001	532033.947	323856.006	3.370
9002	531988.296	323845.993	3.353
9003	531945.654	323849.007	3.130
9004	531899.613	323838.412	3.373
9005	531886.628	323816.882	3.281
9006	531872.842	323831.476	3.222

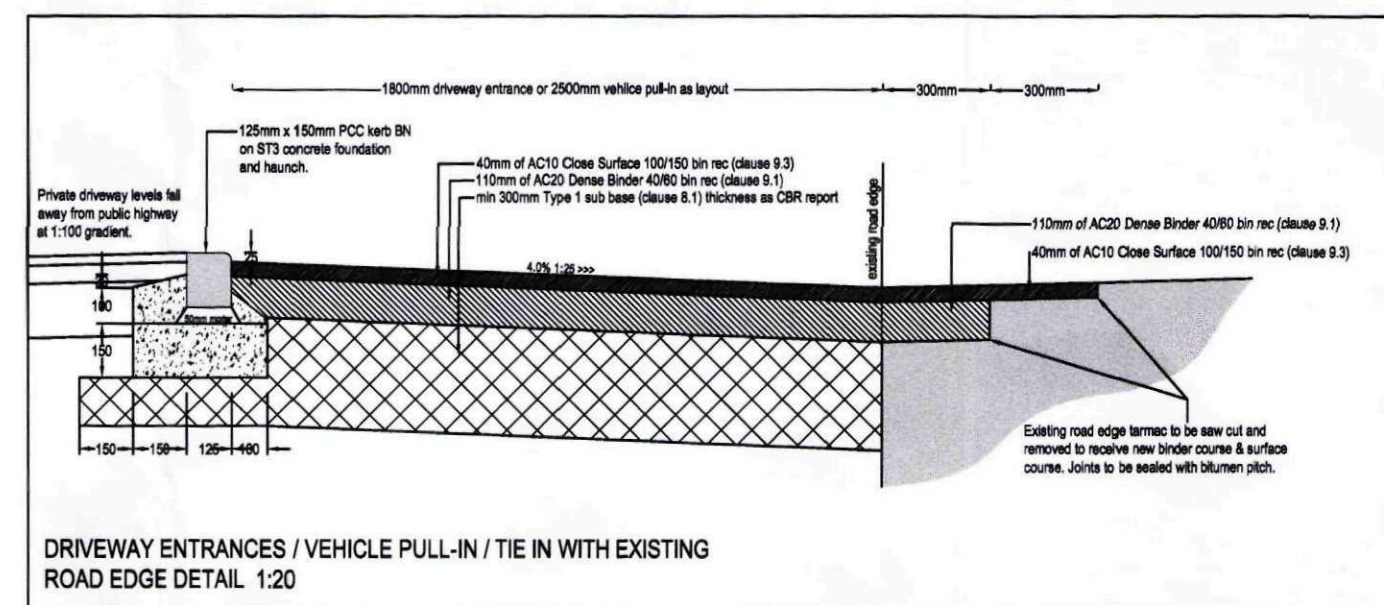

Agricultural Land

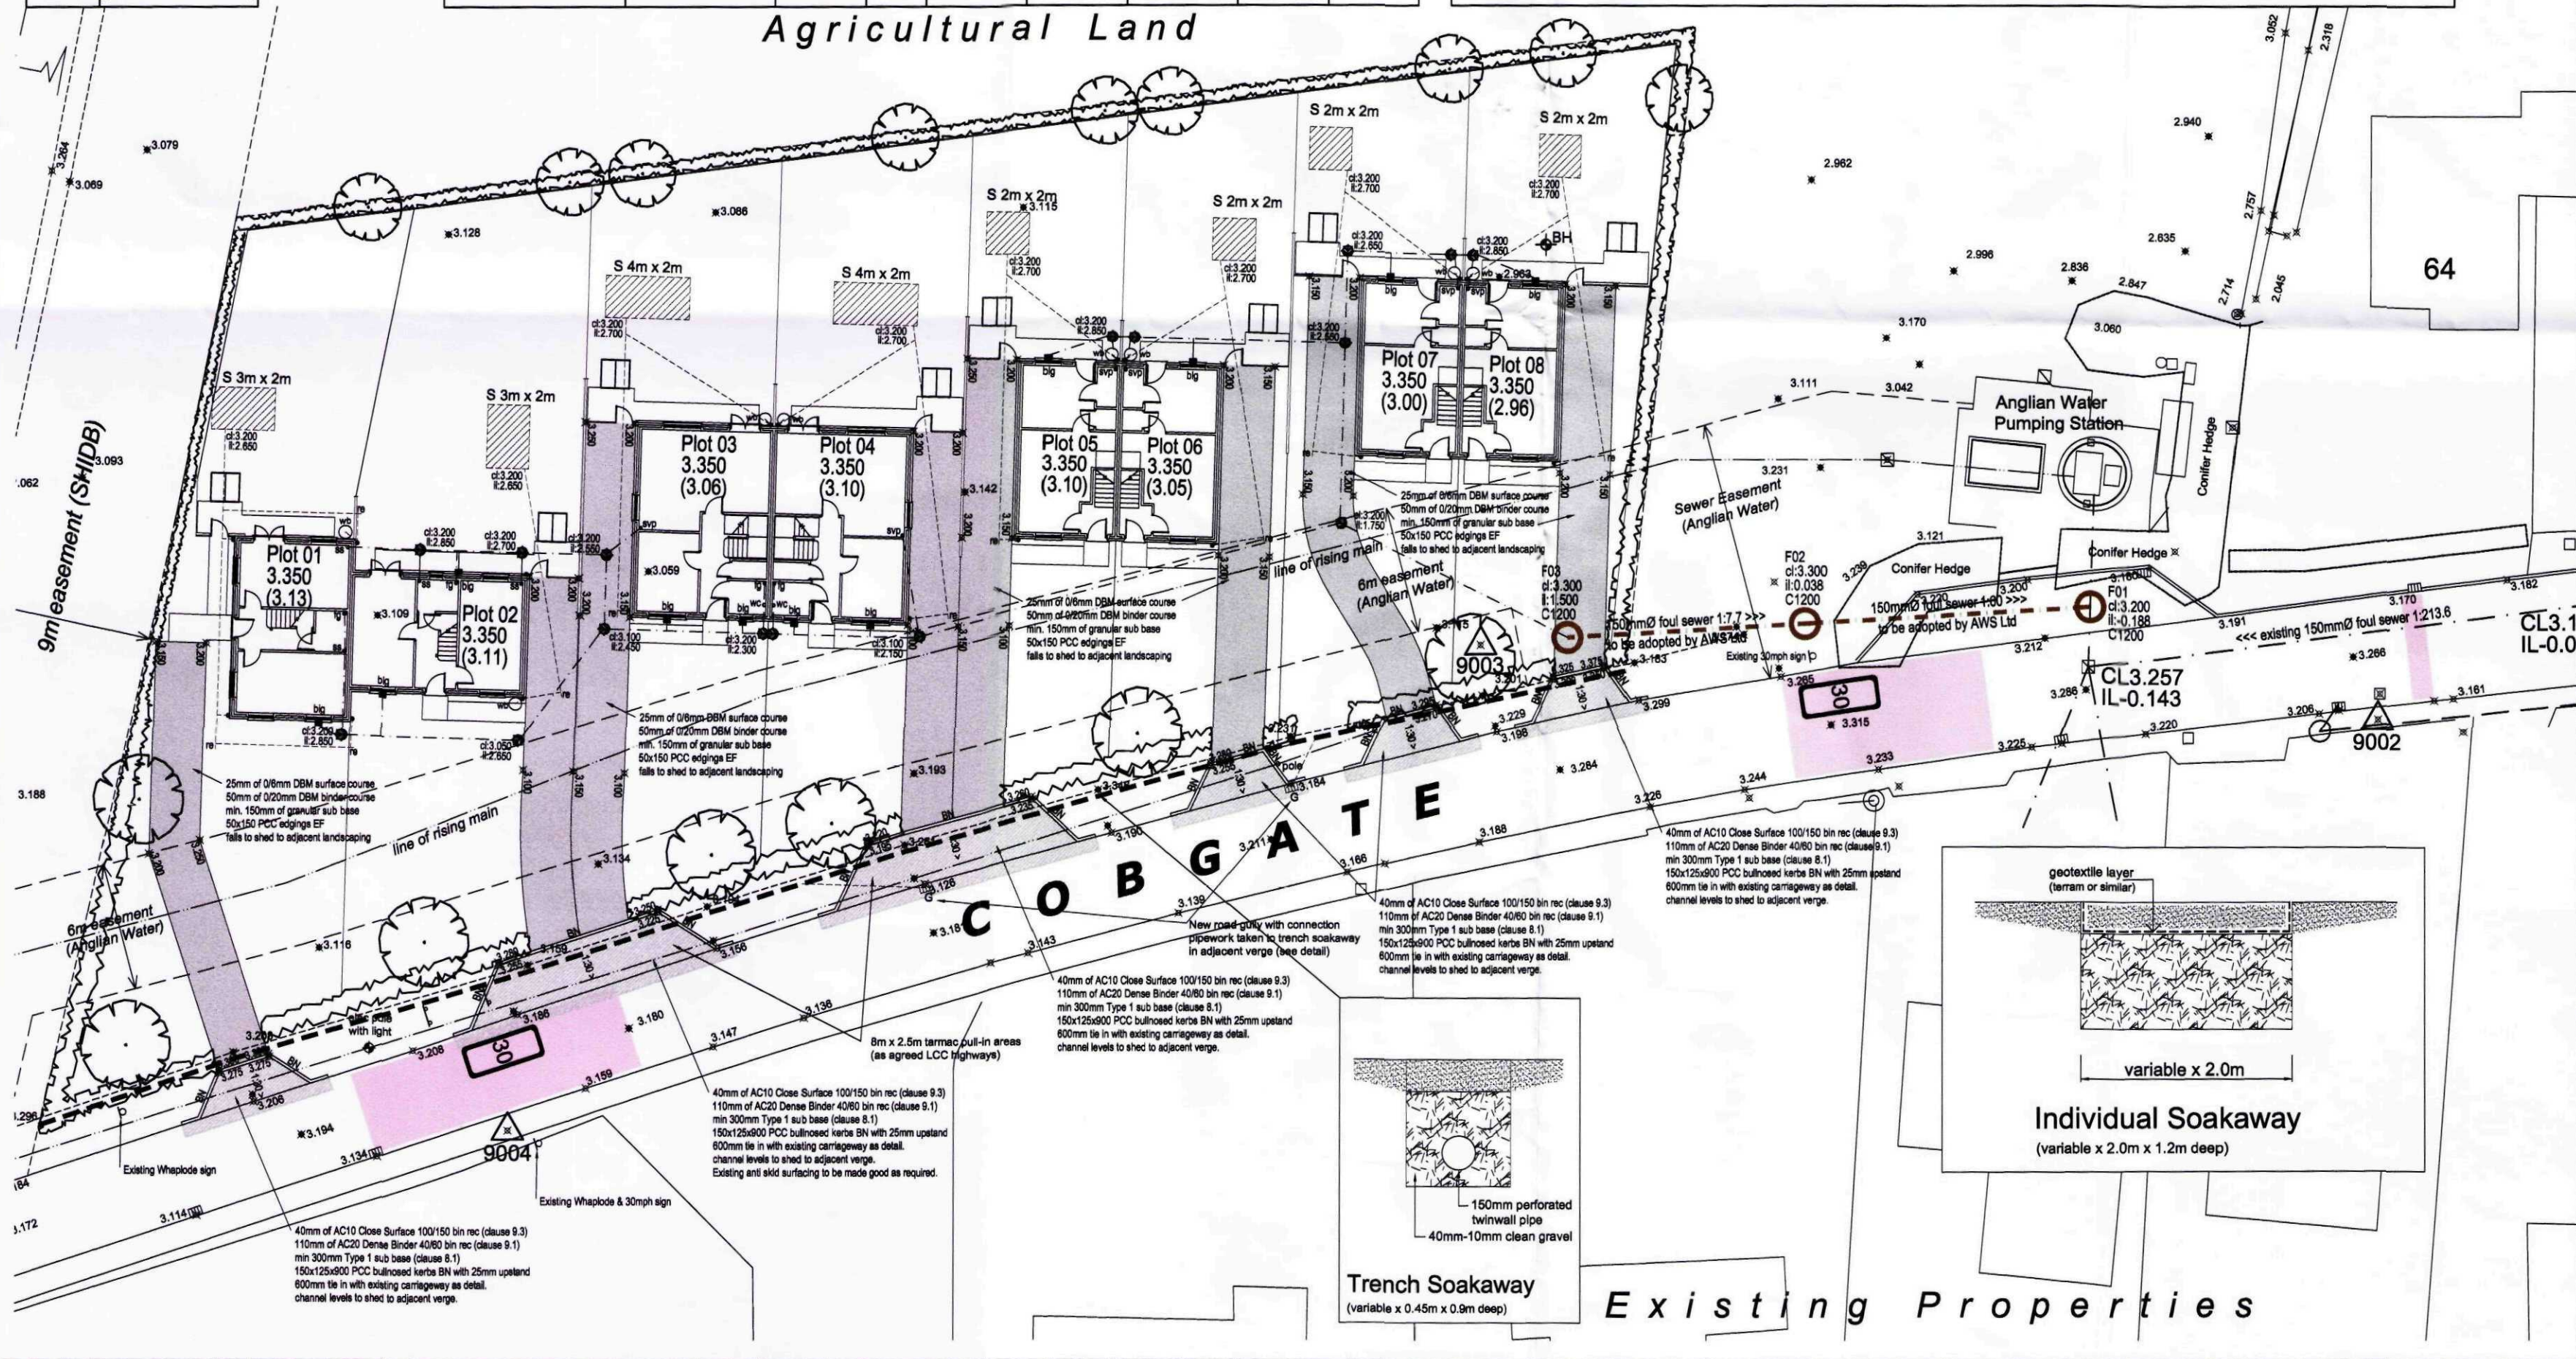

copyright © HALL Infrastructure DESIGN Ltd.

NOTES:

Domestic Drainage Notes

- Plot 05 DENOTES PLOT NUMBER
- 3.350 DENOTES SUGGESTED FINISHED FLOOR LEVEL
- (3.10) DENOTES EXISTING GROUND LEVEL
- SURFACE WATER HOUSE DRAIN
- FOUL WATER HOUSE DRAIN
- RAINWATER PIPE ADAPTOR / GULLY HOPPER ON DRIVEWAYS
- BVP ADAPTOR (BS FITTED WITH AM)
- FLOOR GULLY ADAPTOR
- WC ADAPTOR
- BACK INLET GULLY
- RODDING EYE
- POLYPROPYLENE INSPECTION CHAMBER - STORM
- POLYPROPYLENE INSPECTION CHAMBER - FOUL
- WATER BUTT SIZED BY THE DEVELOPER

POLYPROPYLENE INSPECTION CHAMBERS TO BE USED UP TO 1.2m DEPTH.
WHERE CHAMBERS ARE SITED WITHIN DRIVEWAYS PROVIDE 150mm C20 CONCRETE SURROUND.
DOMESTIC DRAINAGE TO BE 100mm Ø UPVC OR CLAY LAD NO FLATTER THAN 1:80 GRADIENT.

variable x 2.0m soakaway (1.2m deep)

SHDC
Planning & Development
22 DEC 2010
Ref: 0586-10

DO NOT SCALE. USE FIGURED DIMENSIONS ONLY. CHECK ON SITE AND ALL DISCREPANCIES TO BE REPORTED TO HALL Infrastructure DESIGN Ltd.

AMENDMENTS:			
REF.	DESCRIPTION	DATE	BY
A	Amended to client instruction.	28.05.10	GWH
B	Amended to client instruction.	28.08.10	GWH
C	F02 - F03 added as adoptable sewer	01.07.10	GWH
D	Long Section & Manhole Schedule added	01.07.10	GWH
E	Line of existing rising main corrected.	31.08.10	GWH
F	Soakaways shown to new gullies on Cobgate as requested by Jim Sharpe.	12.10.10	GWH
G	Soakaways on Cobgate gullies changed to trench type soakaway	13.10.10	GWH

CLIENT:
Stepford Homes Ltd

PROJECT:
Cobgate Whaplode

TITLE:
Proposed Layout
Long Section & Manhole Schedule

SCALE:
1:250

DATE:
May 2010

DRAWING No:
1006/01-G

DRAWN BY:
[Signature]

CHECKED BY:
[Signature]

HALL
-infrastructure-
DESIGN

Storrs Cottage, The Square,
North Thoresby, Grimsby,
North East Lincs, DN36 5QL
Tel: 01472 259030
email: hall.design@btinternet.com