


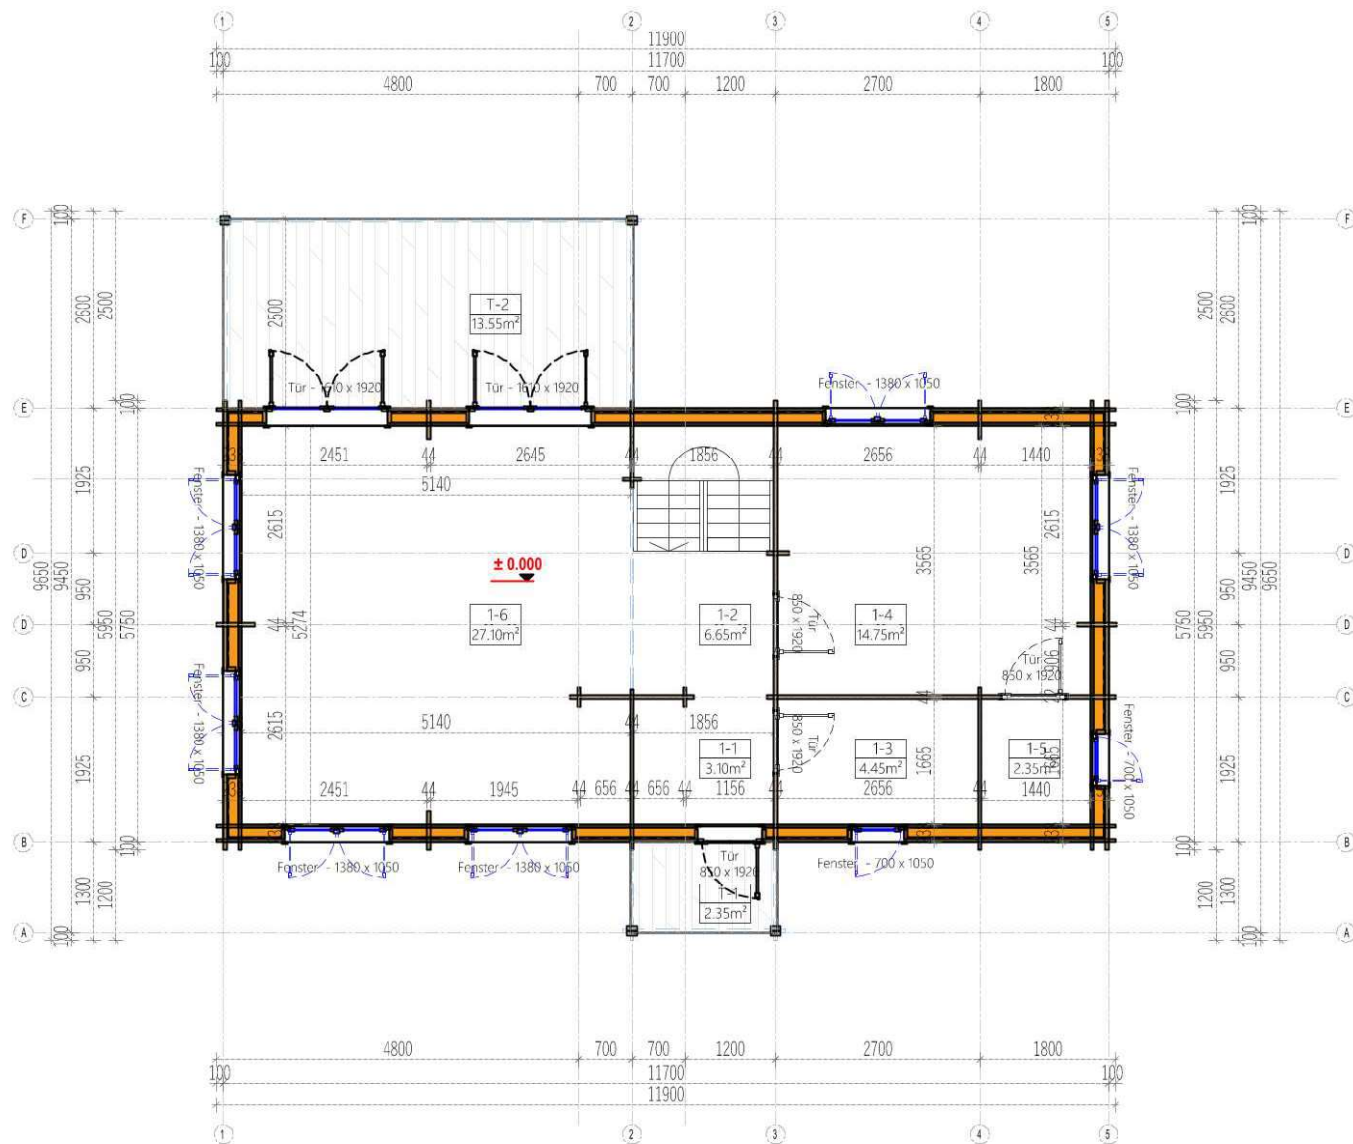

	Project Nr.				Interior area	113.70 m²	Wall thickness	BRF	-	Paper size / scale	A4 / 1:100
	2020				Built - up area	84.00 m²	Built height	min	3375	1 cm - 0.50 meter 02.00 m4.00 m6.00 m 2 cm4 cm6 cm	
	Vera				Roof angle	40.00 °		max	5805		
					Roof area	130.00 m²		▲	1955		
					Description	GROUND FLOOR		58.40 m²			