


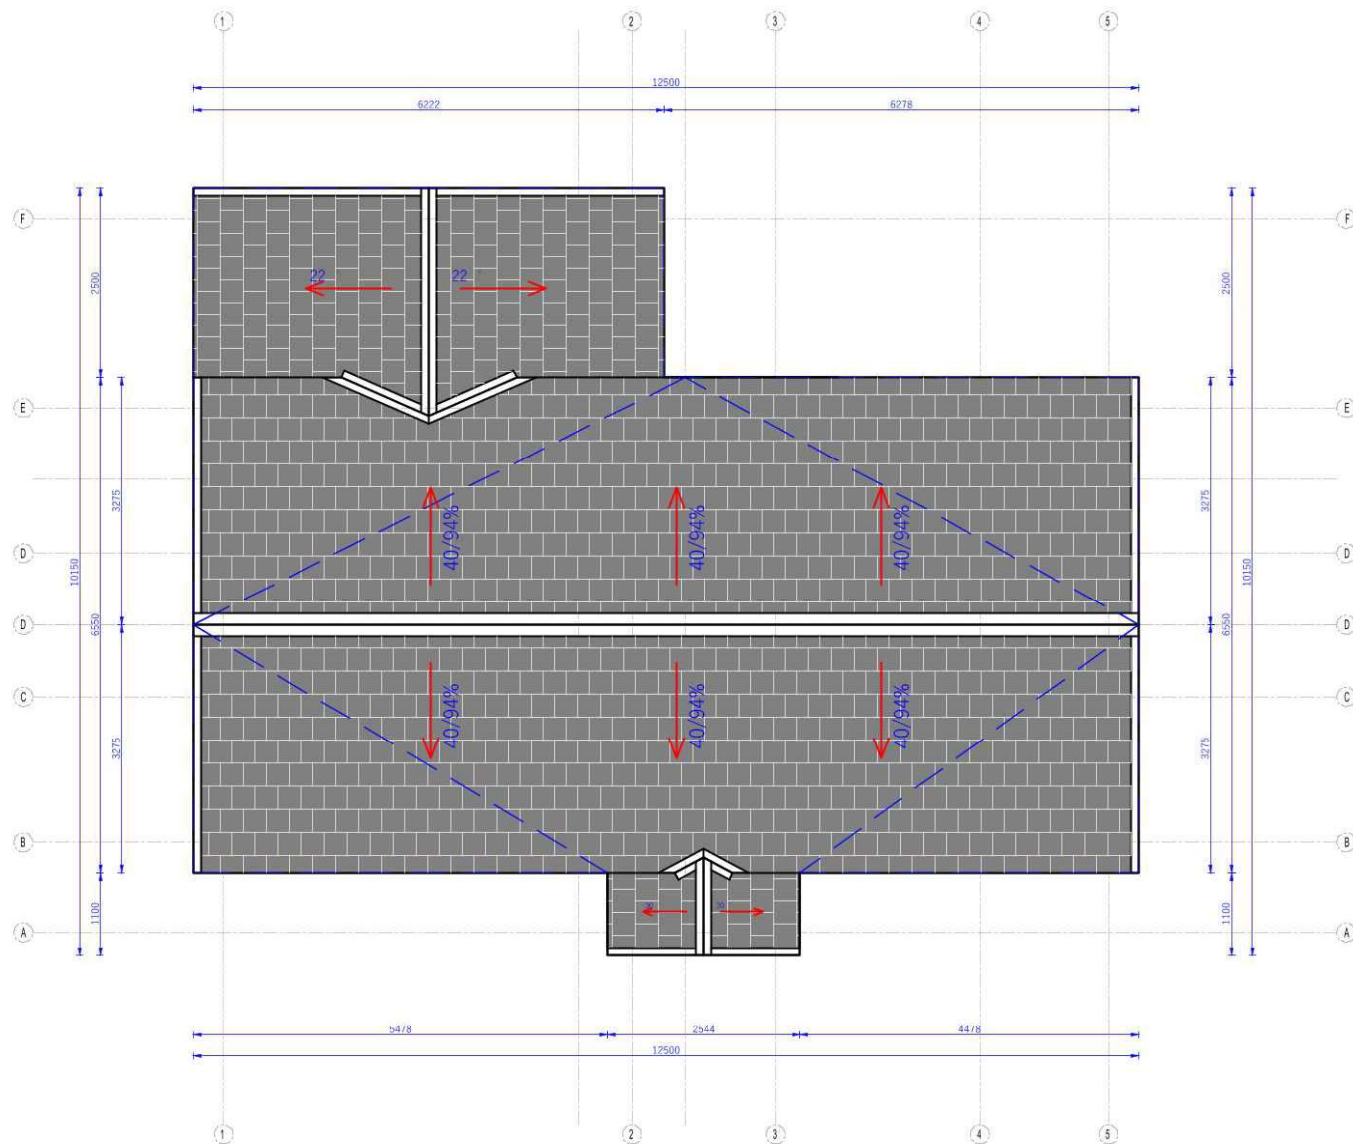

Project Nr.				Interior area	113.70 m²	Wall thickness		BRF	-	Paper size / scale	A4 / 1:100
2020				Built - up area	84.00 m²	Built height	min	3375	1 cm - 0.50 meter 02.00 m4.00 m6.00 m 2 cm4 cm6 cm		
Vera				Roof angle	40.00 °		max	5805			
				Roof area	130.00 m²		▲	1955			
				Description		ROOF PLAN					