



ISO 200
U-value: 0,11 W/m²K

Scale 1:10 @ A4

TONGUE AND GROOVE FLOORBOARDS 20MM,
BREATHER MEMBRANE,
BUILT , UP FLOORING, 50X100MM,
ISOLATION, $\Lambda = 0.022\text{W}/(\text{M}/\text{K})$,100MM,
BUILT , UP FLOORING, 50X100MM,
ISOLATION, $\Lambda = 0.022\text{W}/(\text{M}/\text{K})$,100MM,
WATERPROOF MEMBRANE,
CONCRETE,
HARDCORE.

(Optional) Not Supplied with the product,

(Optional) Not Supplied with the product,

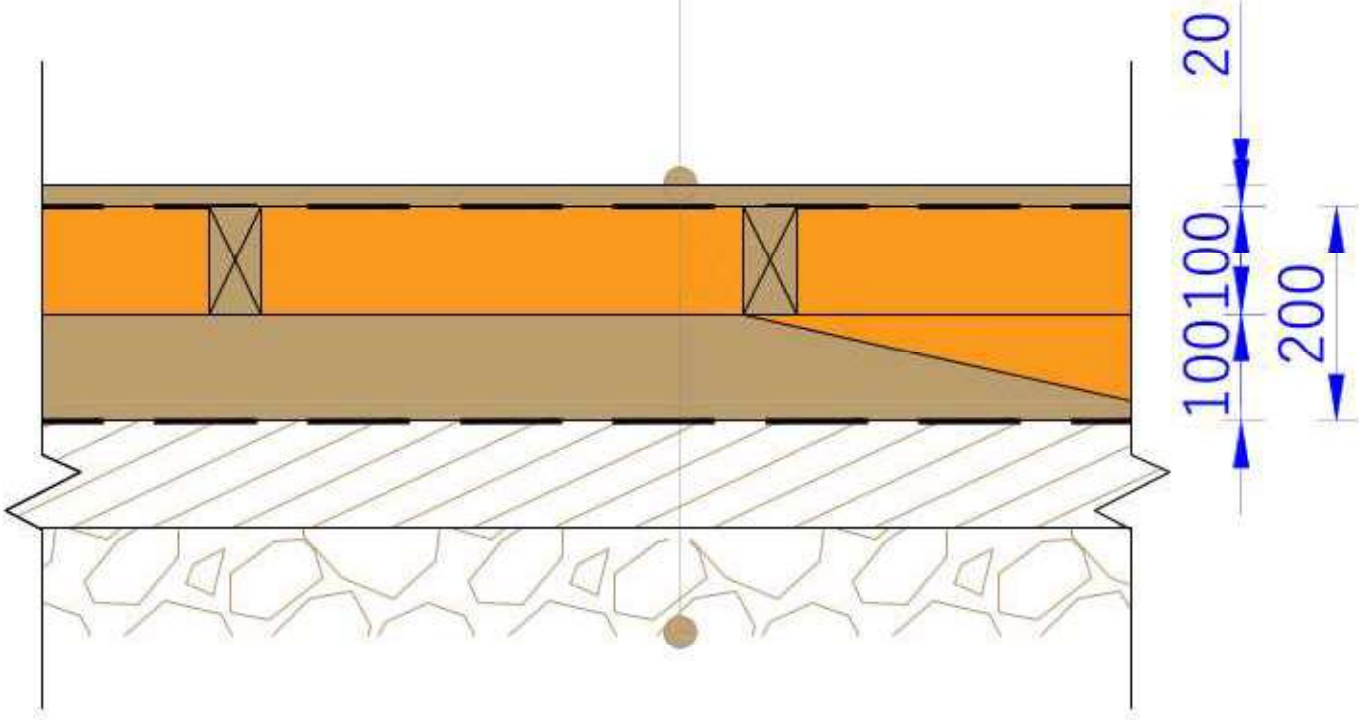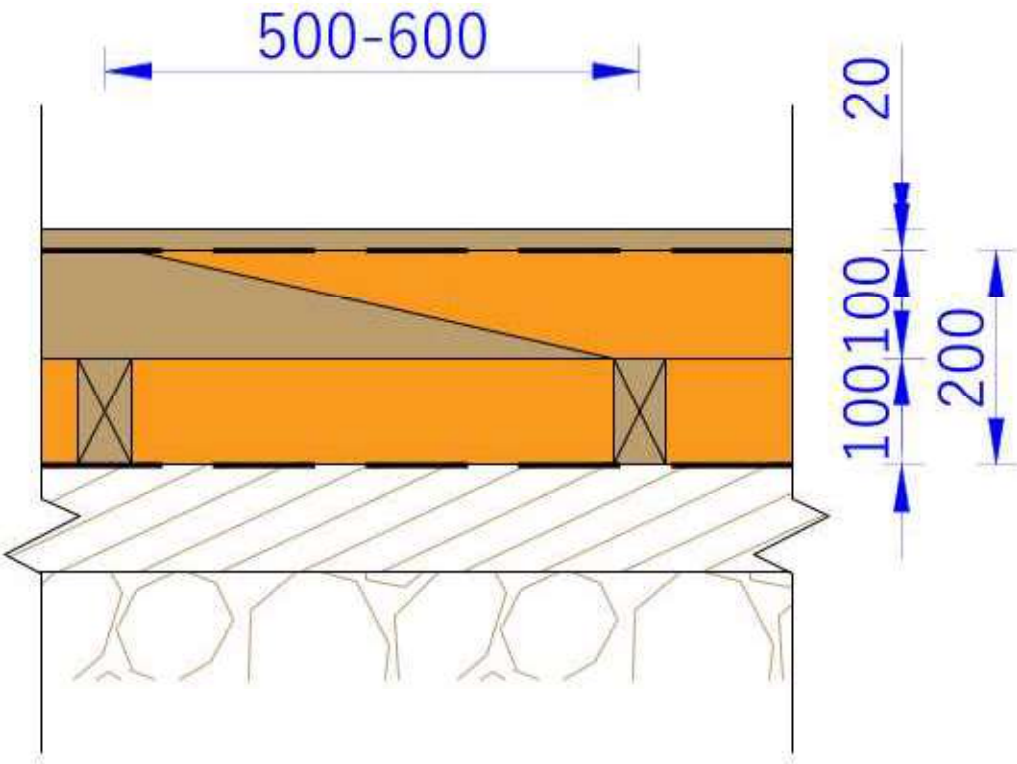

2019	Interior area		Wall thickness		L.P.	Paper size / scale	A4 / 1:50
ISO 200 U-value: 0,11 W/m²K	Built-up area		Built height	min			
	Roof angle			max			
FLOOR	Roof area			▲			