


ISO 120
U-value: 0,16 W/m²K

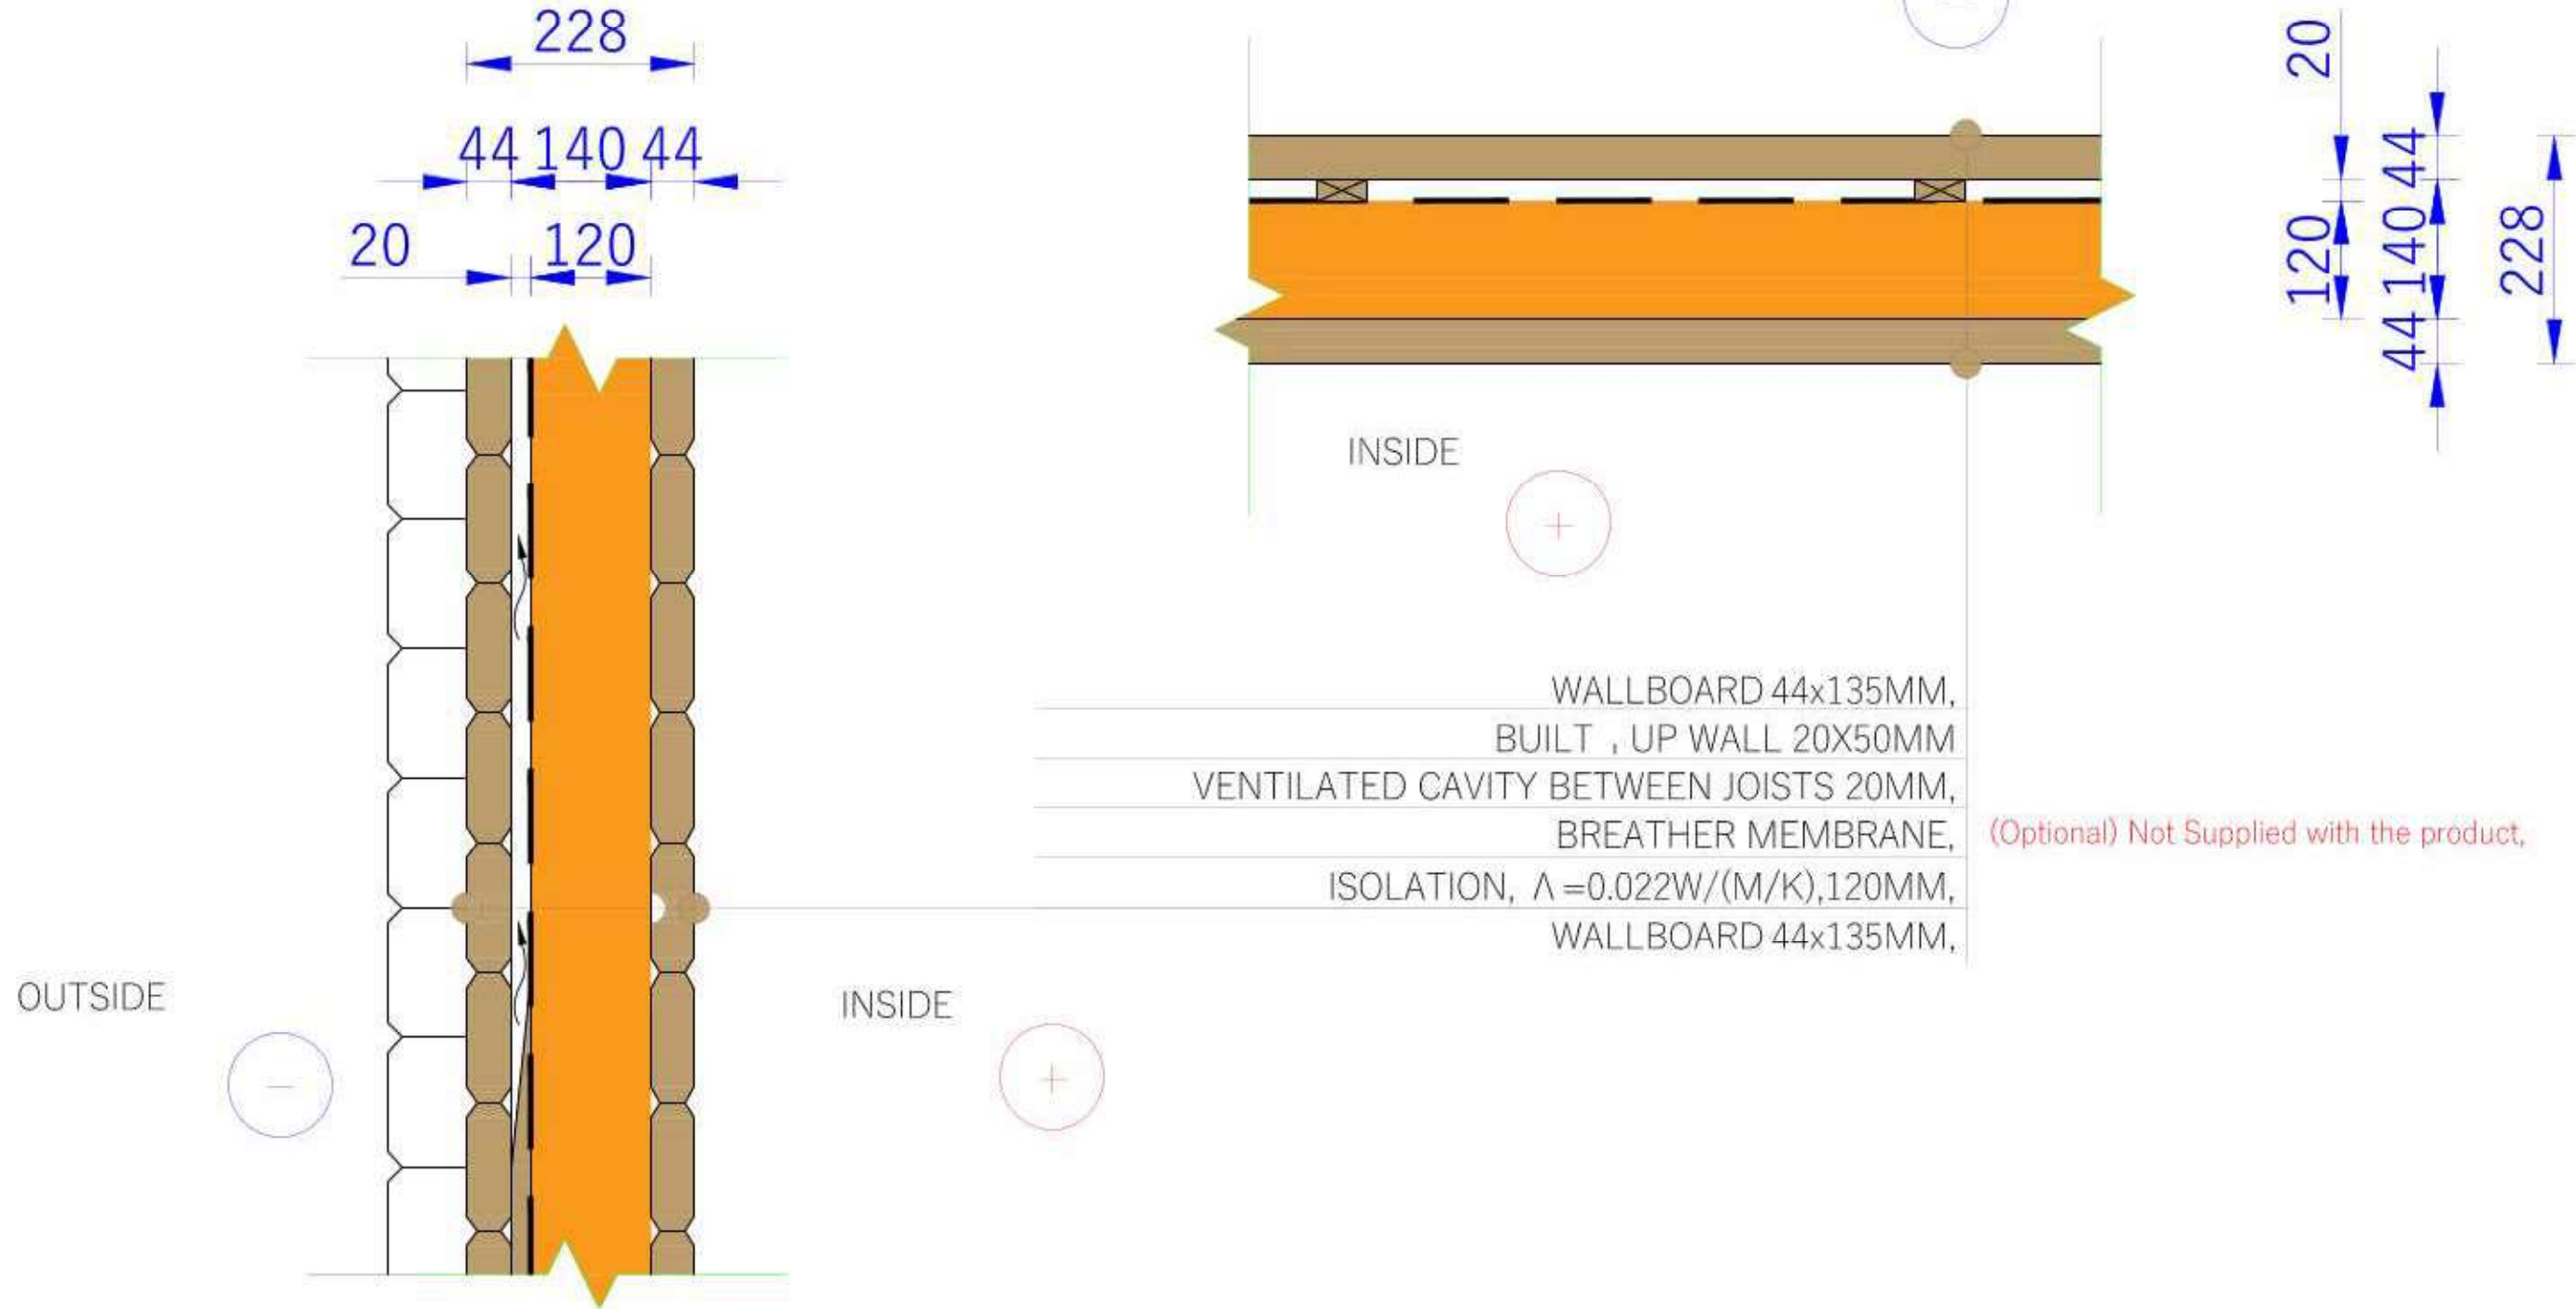

2019	Interior area		Wall thickness		L.P.	Paper size / scale	A4 / 1:50
ISO 120 U-value: 0,16 W/m²K	Built-up area		Built height	min			
	Roof angle			max			
WALL	Roof area			▲			