


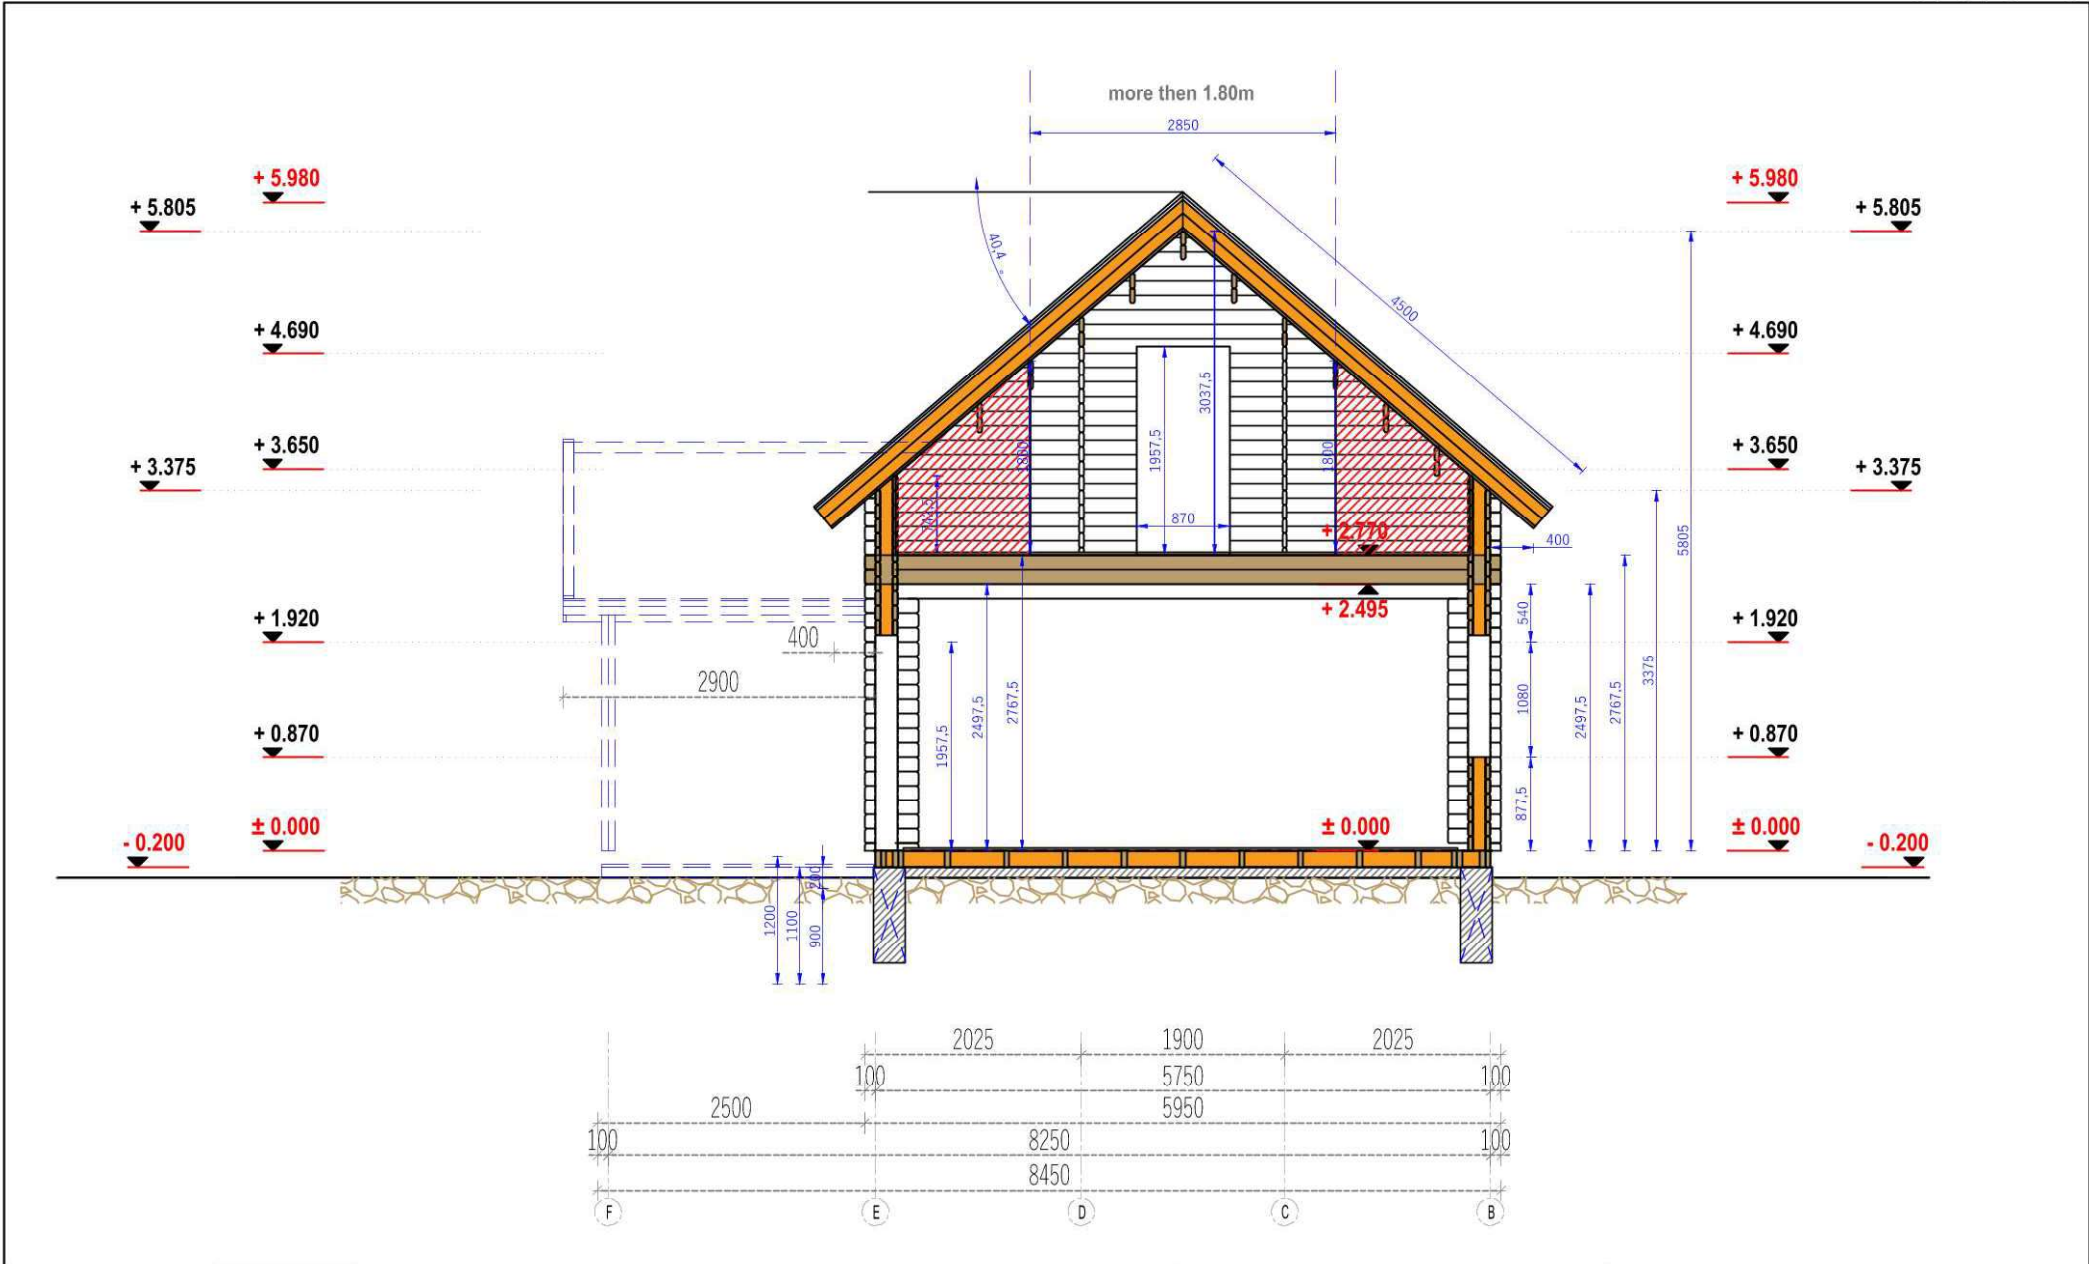

Project Nr.				Interior area	113.70 m ²	Wall thickness	BRF	-	Paper size / scale	A3 / 1:50
-				Built - up area	84.00 m ²	Built height	min	3375	1 cm - 0.50 meter	
-	Name	Date		Roof angle	40.00 °		max	5805		
				Roof area	130.00 m ²		▲	1955		
				Description		SECTION A-A				