


DO NOT SCALE THIS DRAWING. THE CONTRACTOR IS DEEMED TO HAVE CHECKED ALL DIMENSIONS ON SITE AND REPORT ANY DISCREPANCIES TO OGLESBY & LIMB LTD.
THE CONTENTS OF THIS DRAWING ARE COVERED BY COPYRIGHT AND REMAIN THE PROPERTY OF OGLESBY & LIMB LTD. WRITTEN APPROVAL MUST BE OBTAINED FROM OGLESBY & LIMB LTD PRIOR TO DUPLICATION OR REPRODUCTION OF THIS DRAWING OR ITS CONTENTS.
ANY DIMENSIONS NOT SHOWN ARE TO BE CHECKED AND AGREED WITH OGLESBY & LIMB LTD.

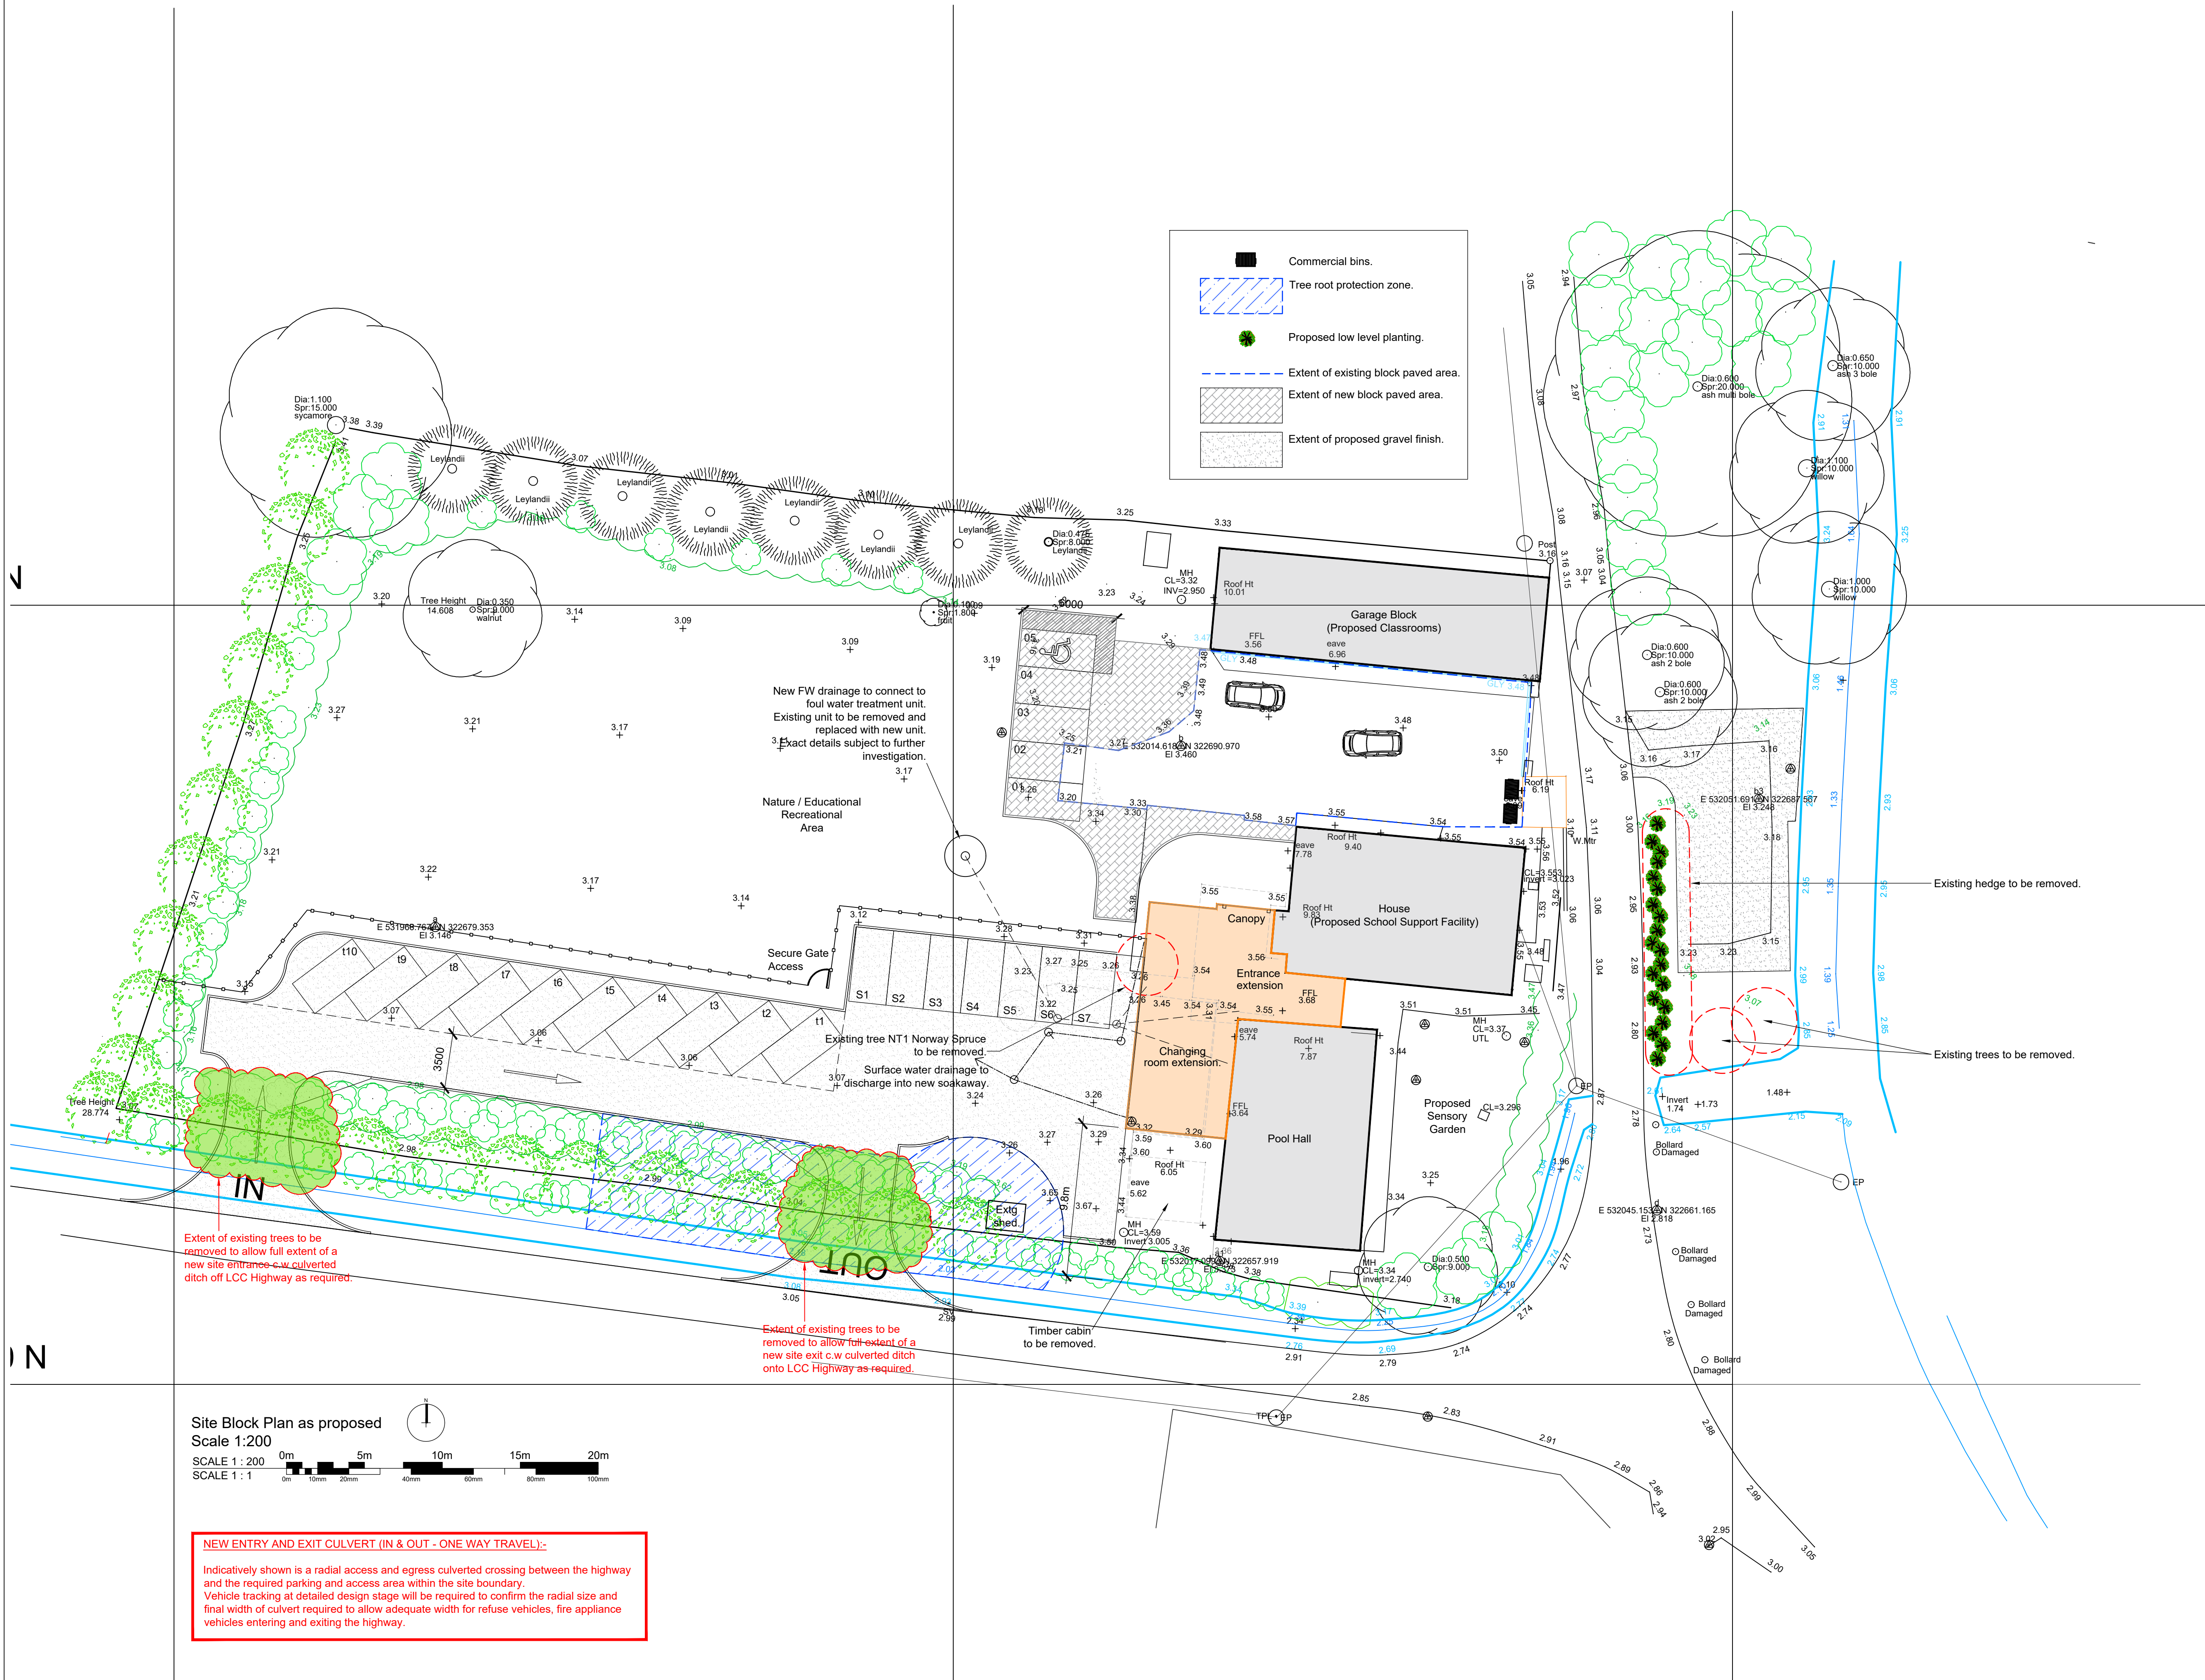

P2	07.09.2023	Changing area extension completely reorientated and configured to suit external parking and vehicle access requirements.	cls
Ref.	Date	Description	Initial

Oglesby & Limb Ltd
Chartered Architect
Suite 1, Market Chambers
12 Market Place, Spalding, Lincs
PE11 1SL
Tel: 01775 761196
e-mail: design@o-l-ltd.co.uk

O&L

Client:
DPS Education Limited

Project:
**Proposed Conversion of dwelling to SEN School
Dorset House, Little Lane, Whaplode,
Lincolnshire, PE12 6RU**

Drawing Title:
Site Block Plan as proposed
PLANNING APPLICATION ISSUE

Date:	June 2023	Scale:	as shown @ A1
Drawn by:	RCW	Checked by:	AJO

Drawing Number:	A1672-10	Rev:	P2
-----------------	-----------------	------	-----------