

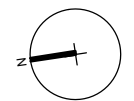


DO NOT SCALE THIS DRAWING. THE CONTRACTOR IS DEEMED TO HAVE CHECKED ALL DIMENSIONS ON SITE AND REPORT ANY DISCREPANCIES TO OGLESBY & LIMB LTD.
THE CONTENTS OF THIS DRAWING ARE COVERED BY COPYRIGHT AND REMAIN THE PROPERTY OF OGLESBY & LIMB LTD. WRITTEN APPROVAL MUST BE OBTAINED FROM OGLESBY & LIMB LTD PRIOR TO DUPLICATION OR REPRODUCTION OF THIS DRAWING OR ITS CONTENTS.
ANY DIMENSIONS NOT SHOWN ARE TO BE CHECKED AND AGREED WITH OGLESBY & LIMB LTD.

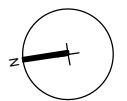

First floor layout as existing
Scale 1:50

SCALE 1 : 50
SCALE 1 : 1

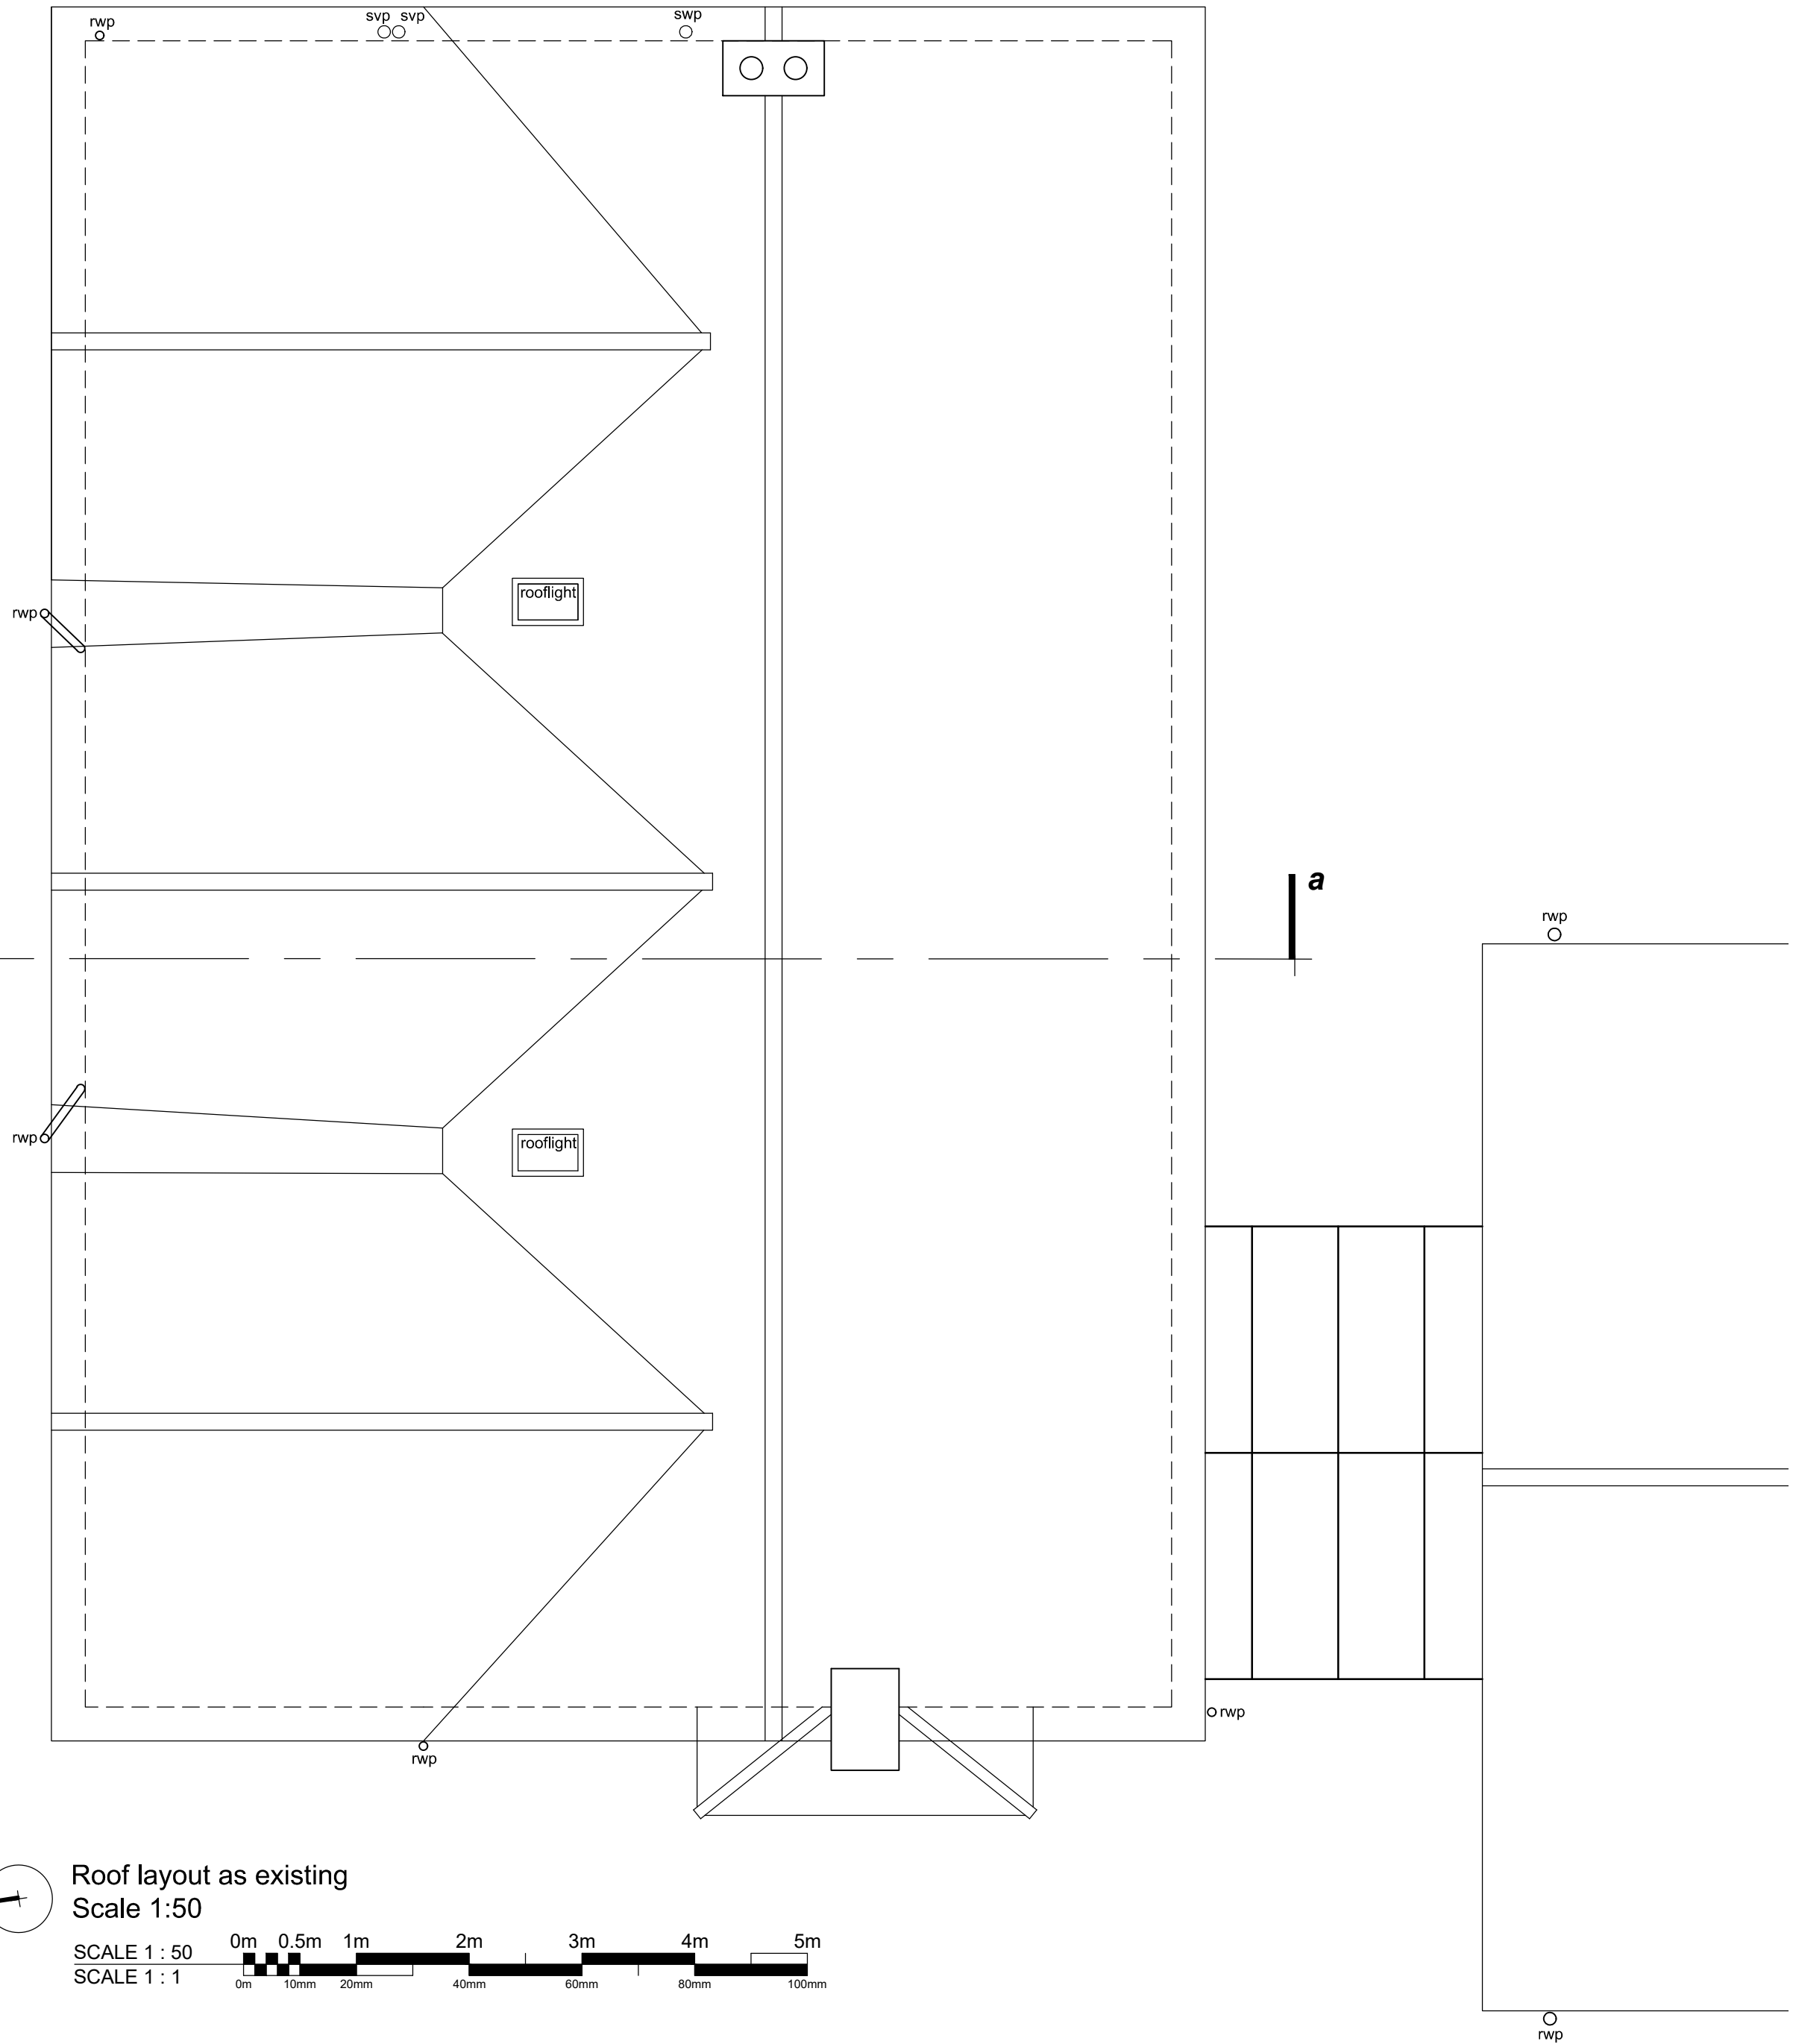

Roof layout as existing
Scale 1:50

SCALE 1 : 50
SCALE 1 : 1

Ref.	Date	Description	Initial
X	XX.XX.XX	Xxxxx	xxx

Oglesby & Limb Ltd
Chartered Architect

Suite 1, Market Chambers
12 Market Place, Spalding, Lincs
PE11 1SL
Tel: 01775 761196
e-mail: design@o-l-ltd.co.uk

Client:
DPS Education Limited

Project:
**Proposed Conversion of dwelling to
SEN School
Dorcette House, Little Lane, Whaplode,
Lincolnshire, PE12 6RU**

Drawing Title:
**Dorcette House
First floor layout and Roof layout
as existing**

PLANNING APPLICATION ISSUE

Date:	April 2023	Scale:	as shown @ A1
Drawn by:	CLS	Checked by:	AJO

Drawing Number:	A1672-21	Rev:	P1
-----------------	-----------------	------	-----------