


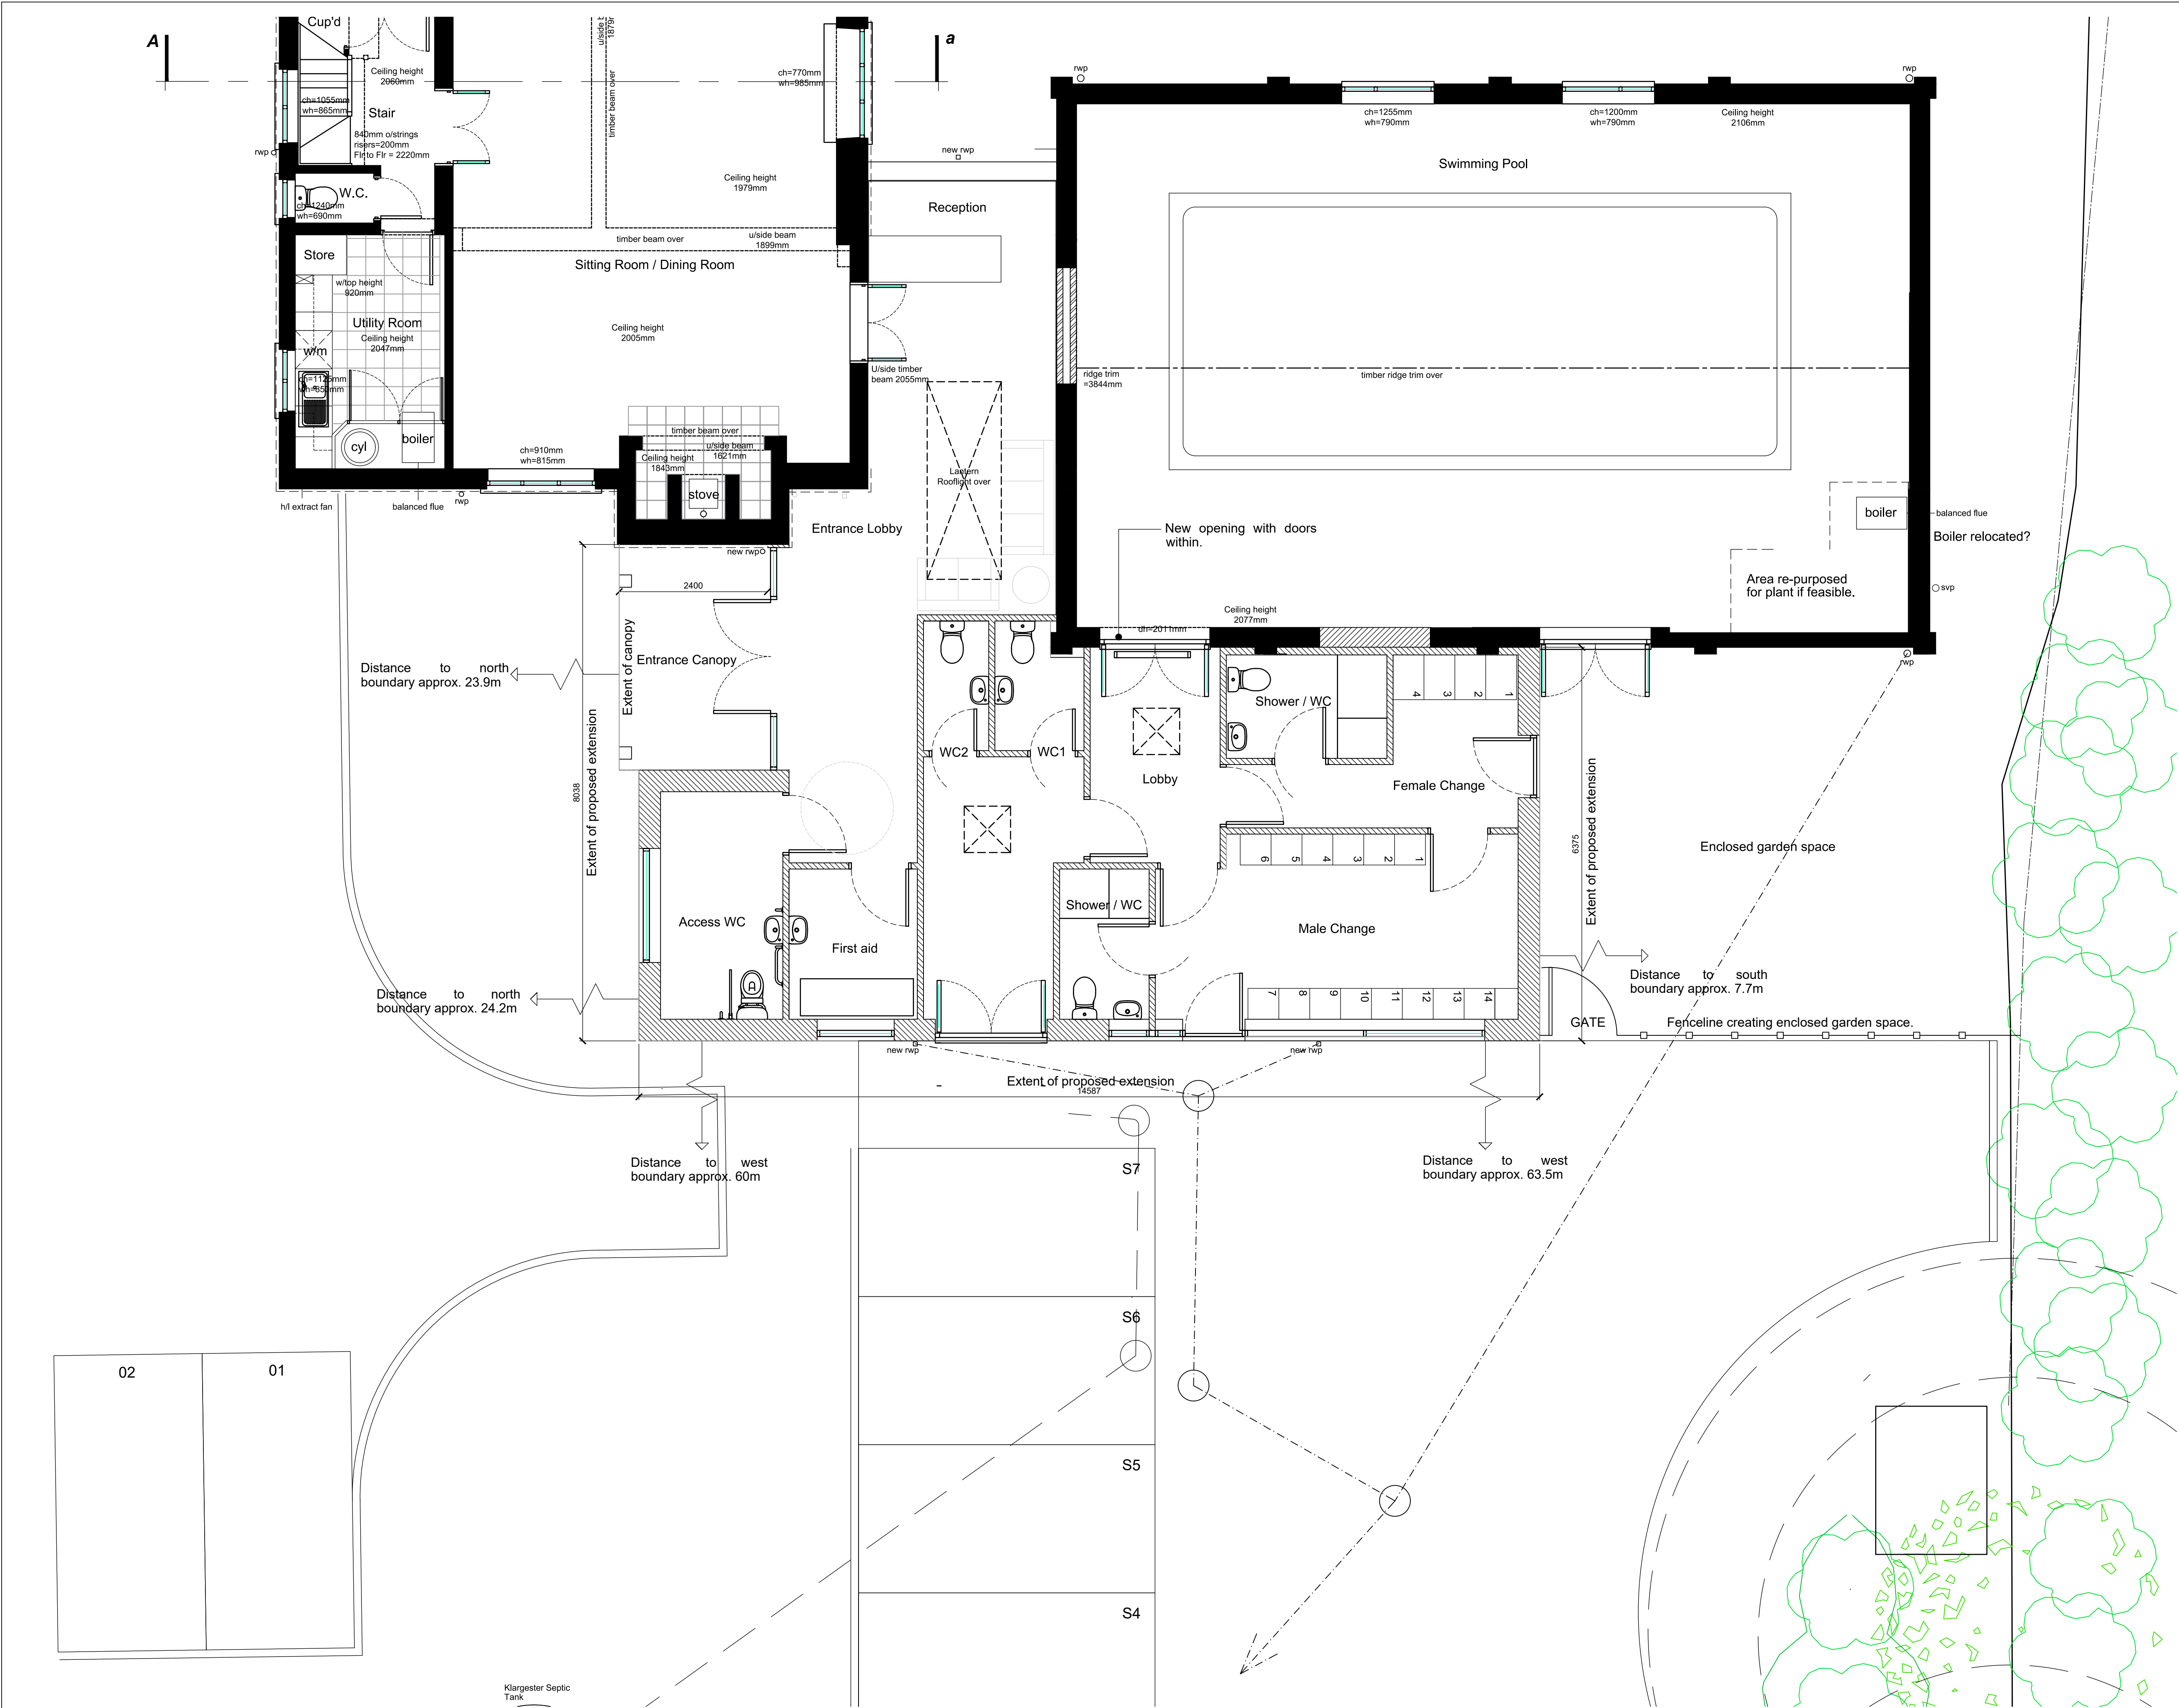

DO NOT SCALE THIS DRAWING. THE CONTRACTOR IS DEEMED TO HAVE CHECKED ALL DIMENSIONS ON SITE AND REPORT ANY DISCREPANCIES TO OGLESBY & LIMB LTD. THE CONTENTS OF THIS DRAWING ARE COVERED BY COPYRIGHT AND REMAIN THE PROPERTY OF OGLESBY & LIMB LTD. WRITTEN APPROVAL MUST BE OBTAINED FROM OGLESBY & LIMB LTD PRIOR TO DUPLICATION OR REPRODUCTION OF THIS DRAWING OR ITS CONTENTS. ANY DIMENSIONS NOT SHOWN ARE TO BE CHECKED AND AGREED WITH OGLESBY & LIMB LTD.

P2	07.09.2023	Changing area extension completely reorientated and configured to suit external parking and vehicle access requirements.	cls
pr5	19.06.2023	Client Req. Changing area extension completely reconfigured to allow external access to changing areas without sharing lobby from pool.	ajo
pr4	13.06.2023	Client Req. Male change lobby omitted completely to make communal lobby larger.	ajo
pr3	13.06.2023	Client Req. Male change lobby door omitted. Door between changing rooms added.	ajo
pr2	12.06.2023	Client Req. Store changed to First Aid Room.	cls
Ref.	Date	Description	Initial

Oglesby & Limb Ltd
Chartered Architect

Suite 1, Market Chambers
12 Market Place, Spalding, Lincs
PE11 1SL
Tel: 01775 761196
e-mail: design@o-l-ltd.co.uk

Client:
DPS Education Limited

Project:
**Proposed Conversion of dwelling to SEN School
Dorcette House, Little Lane, Whaplode, Lincolnshire, PE12 6RU**

Drawing Title:
**Dorcette House
Ground floor layout
as proposed**
PLANNING APPLICATION ISSUE

Date:	April 2023	Scale:	as shown @ A1
Drawn by:	AJO	Checked by:	CLS

Drawing Number:	A1672-23	Rev:	P2
-----------------	-----------------	------	-----------