




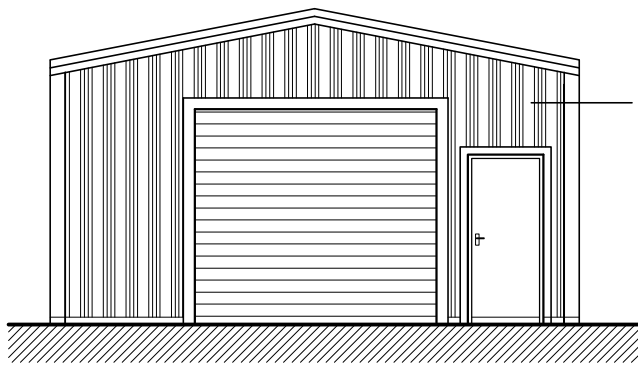


EAST (FRONT) ELEVATION
PROPOSED ELEVATIONS 1:100

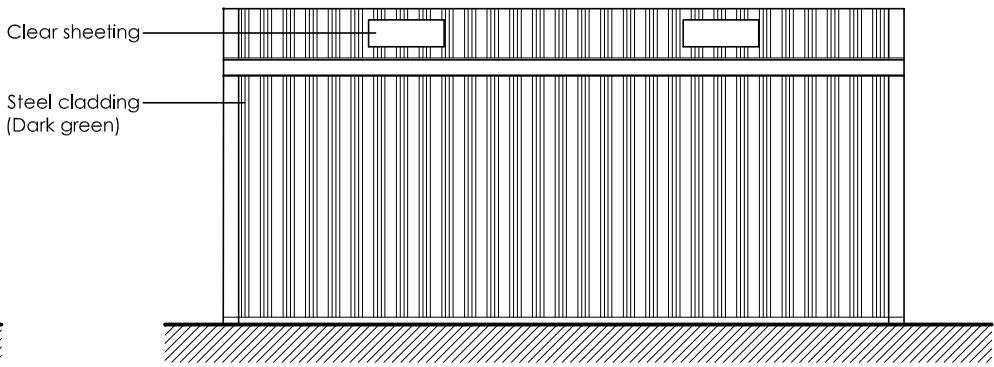

NORTH (SIDE) ELEVATION

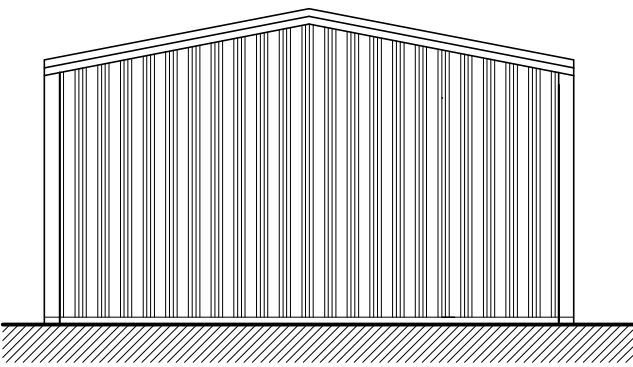


WEST (REAR) ELEVATION

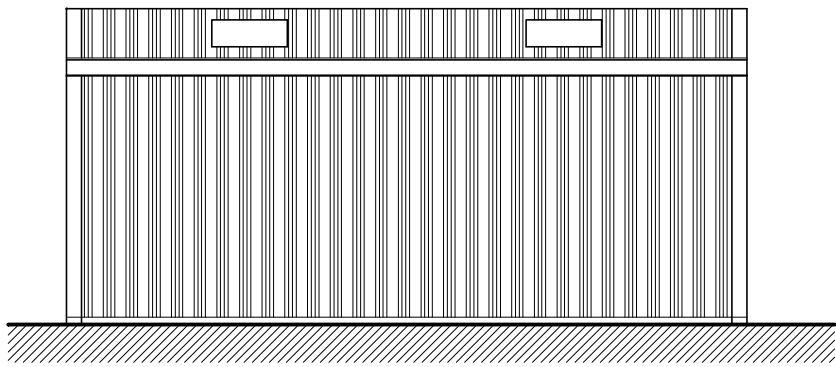


SOUTH (SIDE) ELEVATION




SITE PLAN 1:200

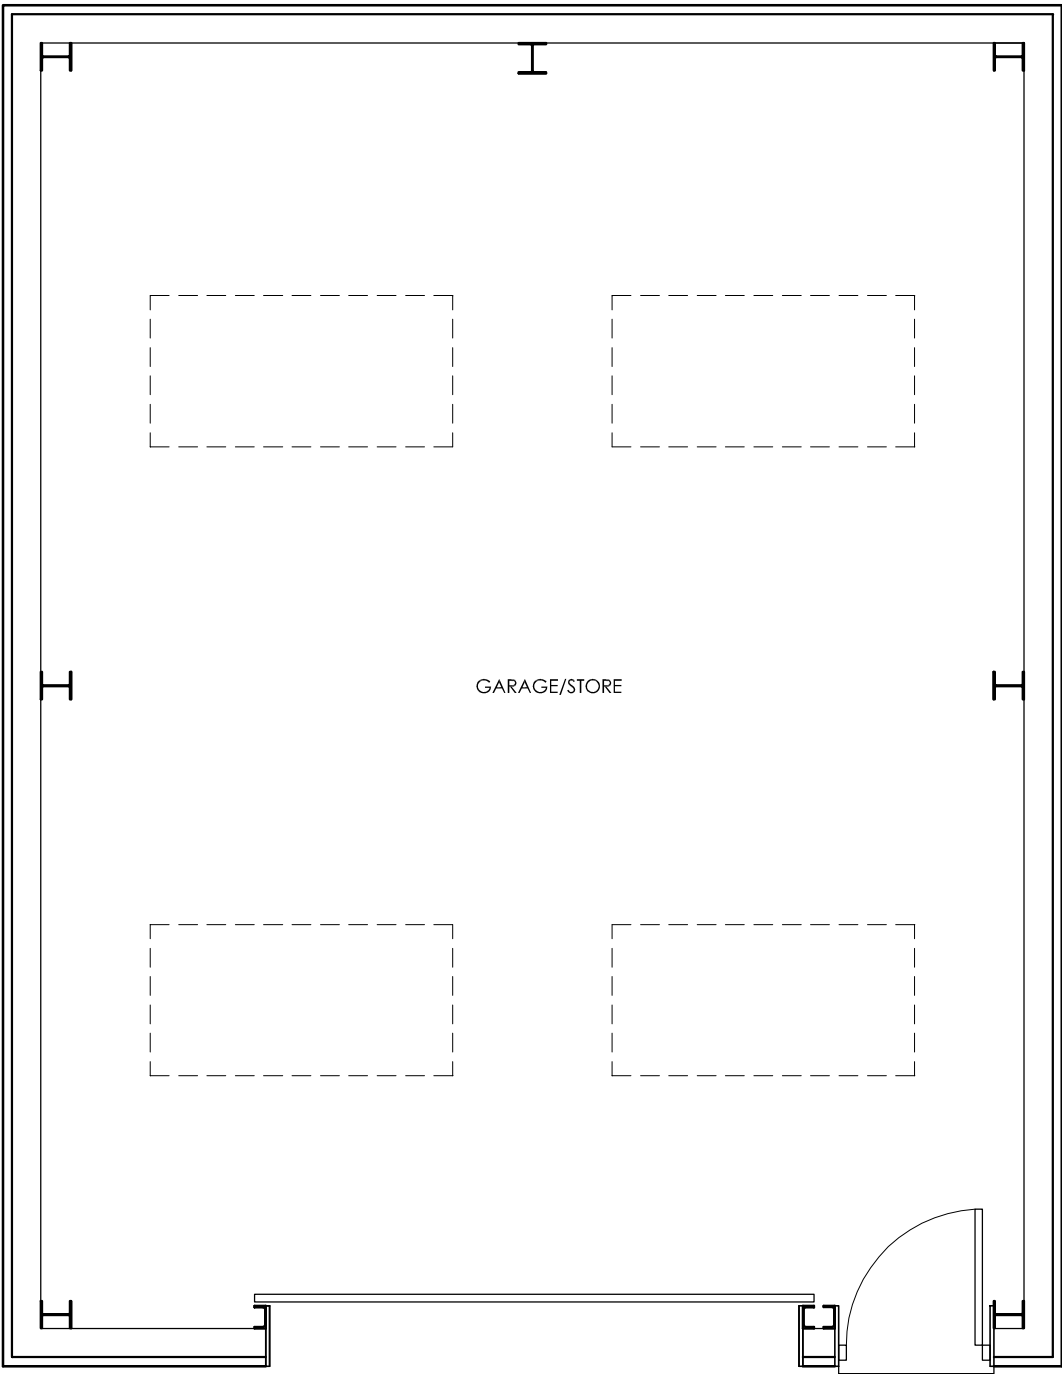

FLOOR PLAN 1:50

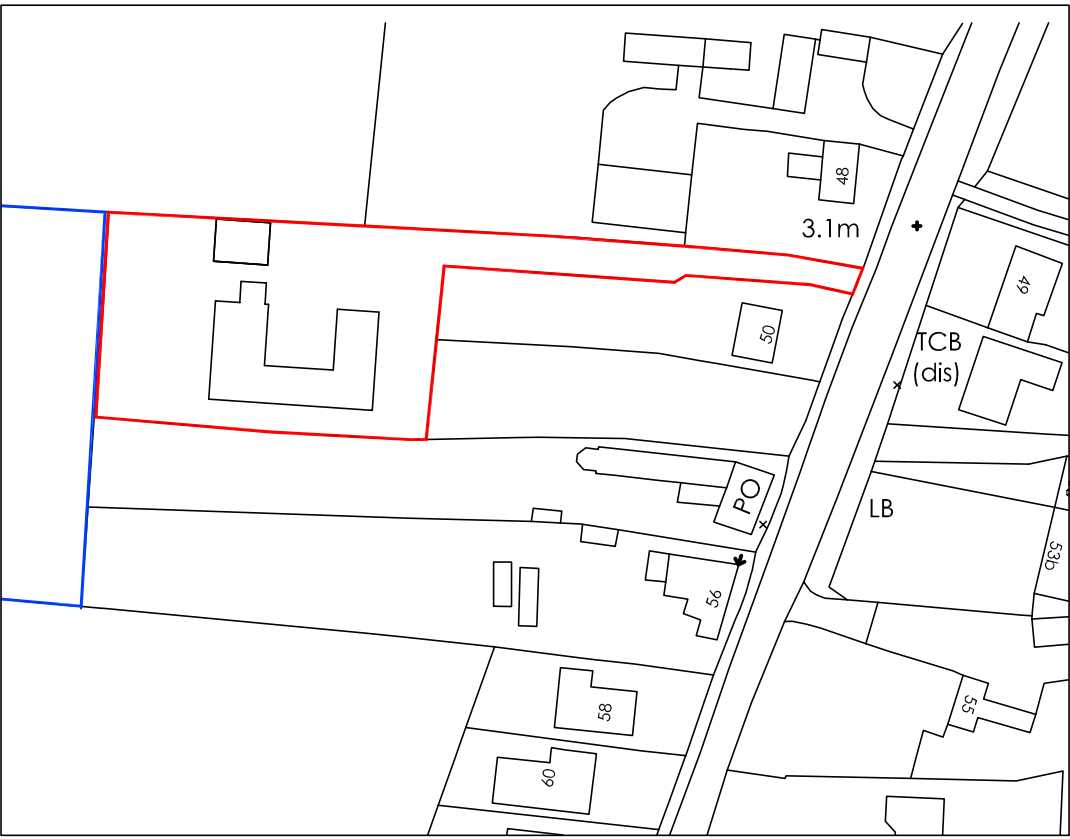

LOCATION PLAN 1:1250

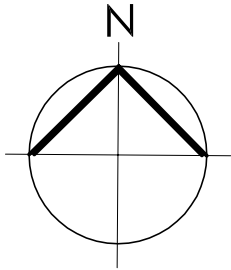

PROPOSED GARAGE/STORE LAND REAR OF 50 BROADGATE WHAPLODE DROVE PE12 OTN
A2 @ SCALE SHOWN
DRG: PL01
MR & MRS T HYDE