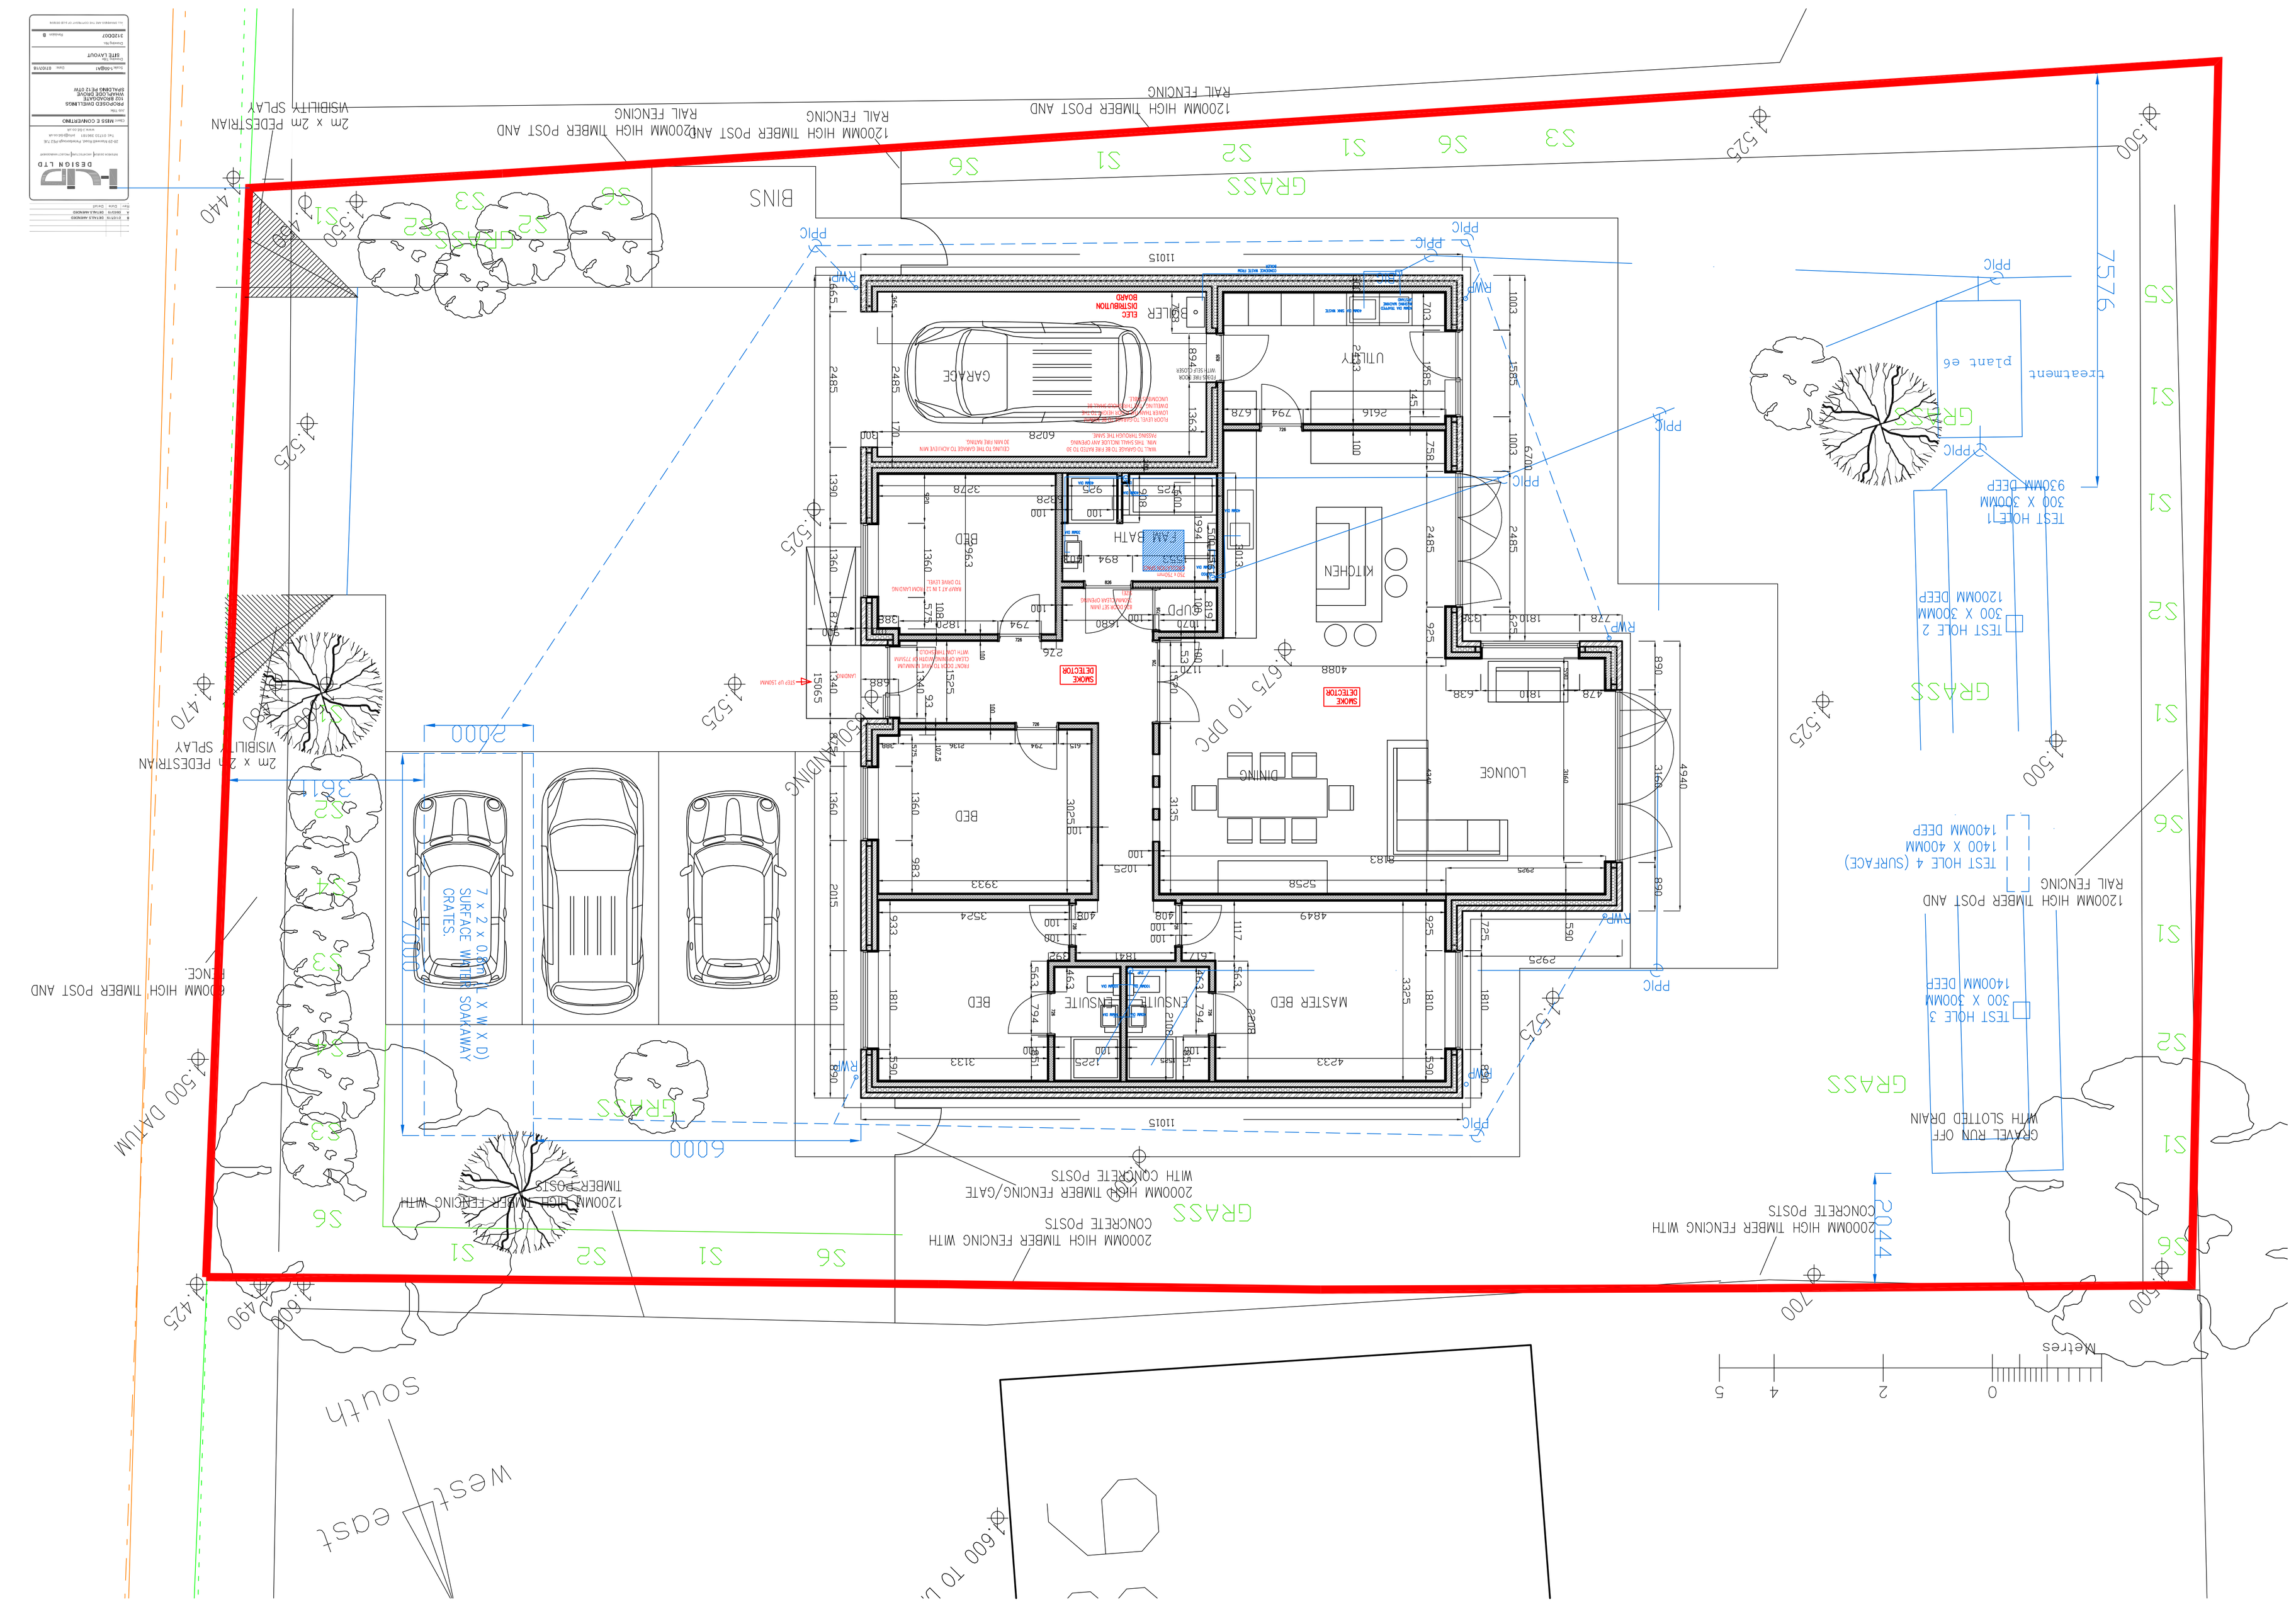

BINS
GARAGE
UTILITY
KITCHEN
BATH
BED
ENSUITE
MASTER BED
LOUNGE
DINING
SMOKE DETECTOR
ELEC DISTRIBUTION BOARD
RWP
PPIC
GRASS
S1
S2
S3
S4
S5
S6
7576
6000
2000
2044
700
treatment plant e6
TEST HOLE 1
300 X 300MM
900MM DEEP
TEST HOLE 2
300 X 300MM
1200MM DEEP
TEST HOLE 3
300 X 300MM
1400MM DEEP
TEST HOLE 4 (SURFACE)
1400 X 400MM
1400MM DEEP
1200MM HIGH TIMBER POST AND RAIL FENCING
2000MM HIGH TIMBER FENCING WITH CONCRETE POSTS
GRAVEL RUN OFF WITH SLOTTED DRAIN
2m x 2m PEDESTRIAN VISIBILITY SPLAY
7 x 2 x 0.9M (L x W x D) SURFACE WATER SOAKAWAY CRATES.
7.675 TO DPC
7.500 DATUM
7.500 TO U/S OF FOOTING
Metres
0
2
4
5
south
west
east