




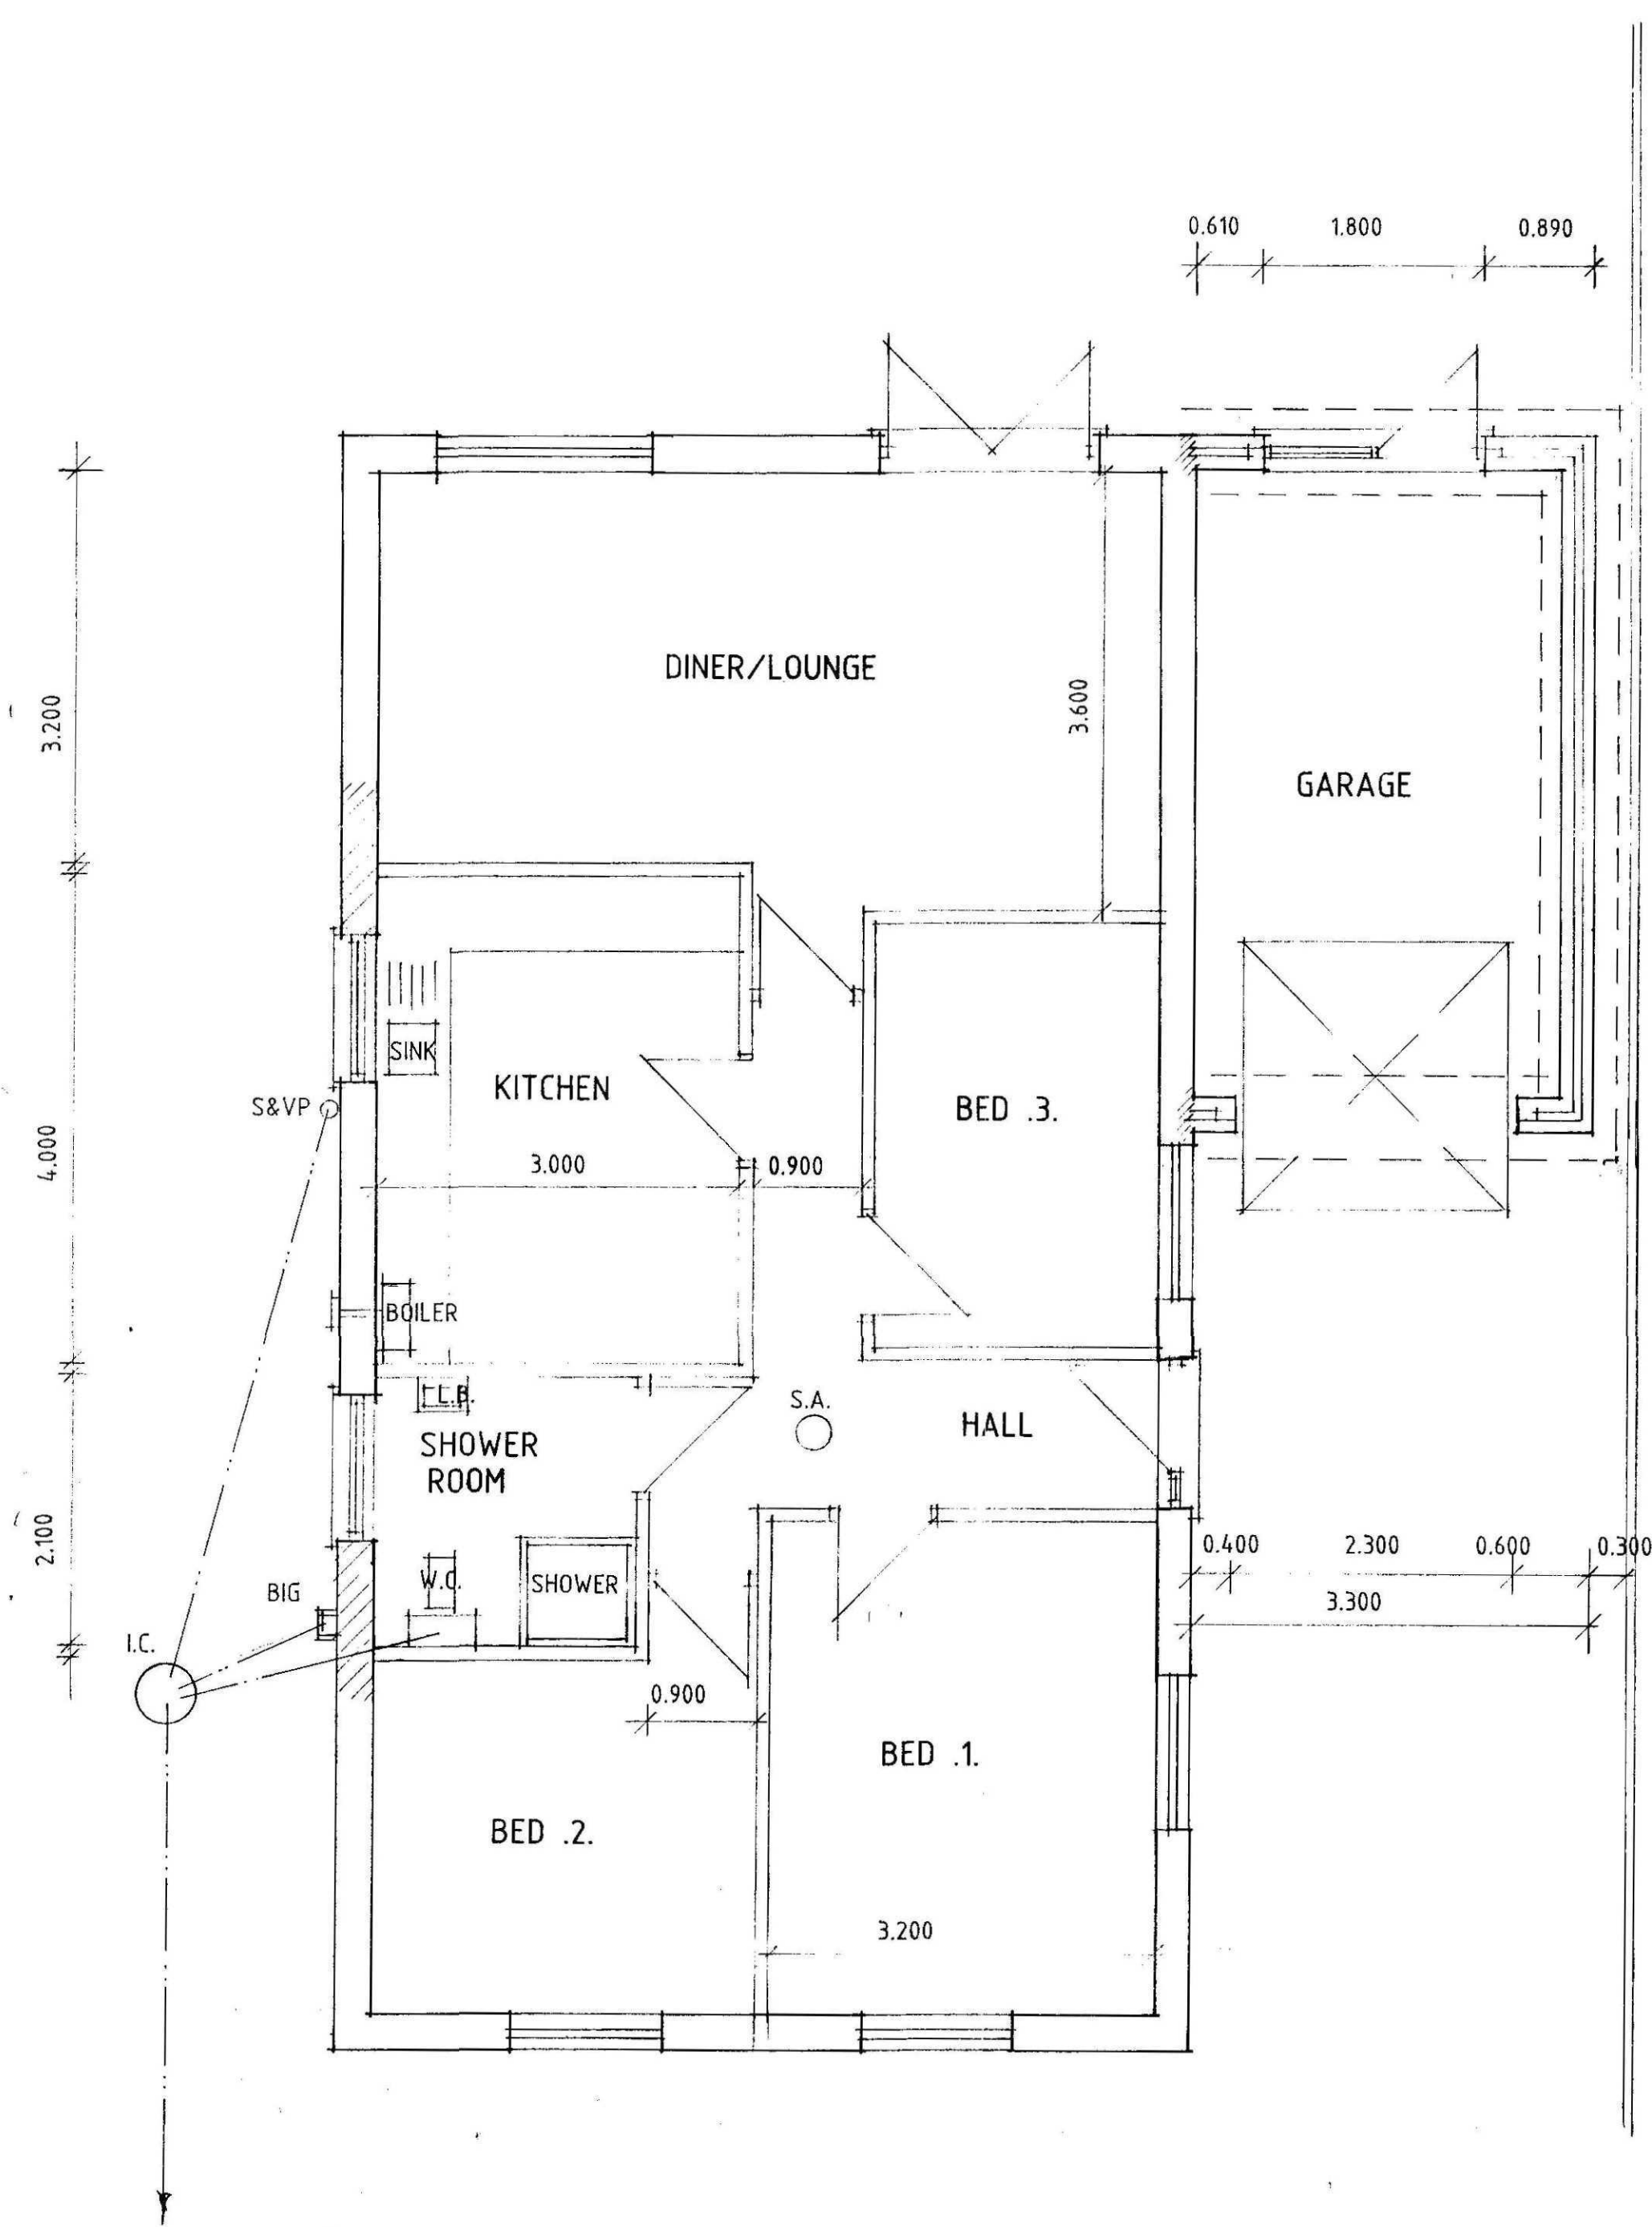


PLAN

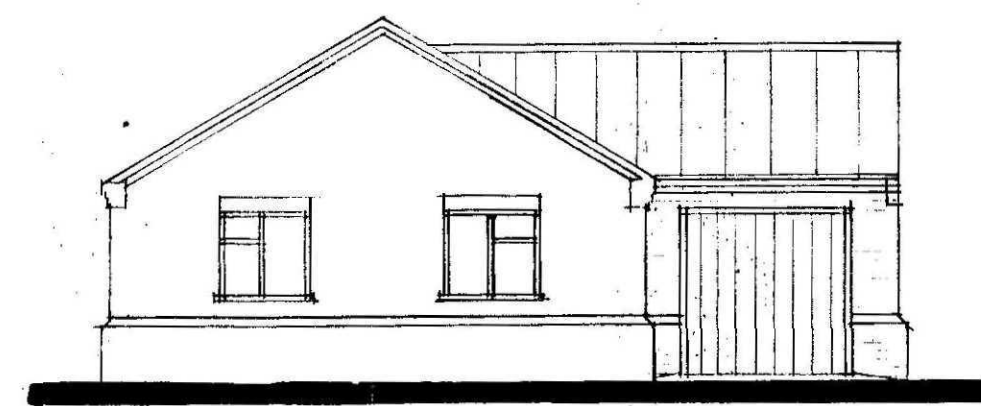


FRONT

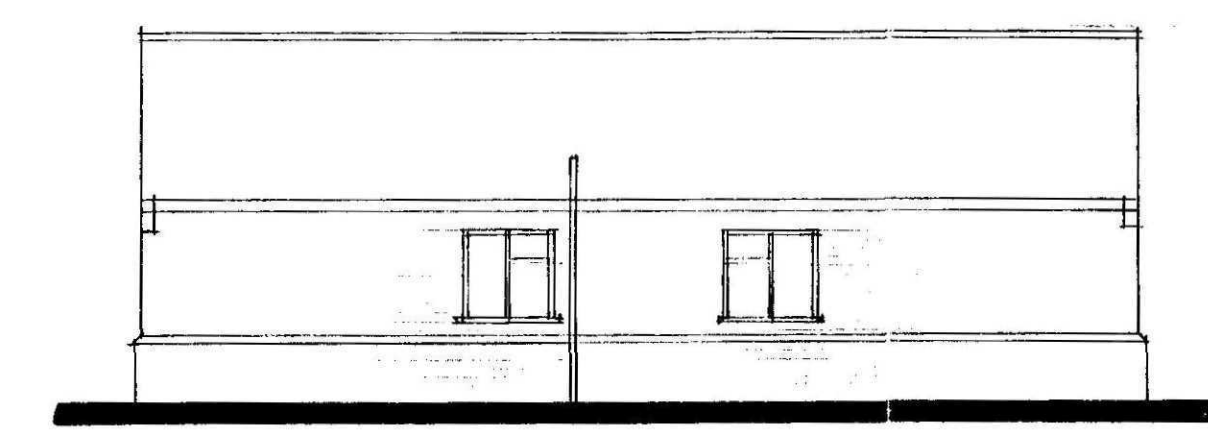


SIDE

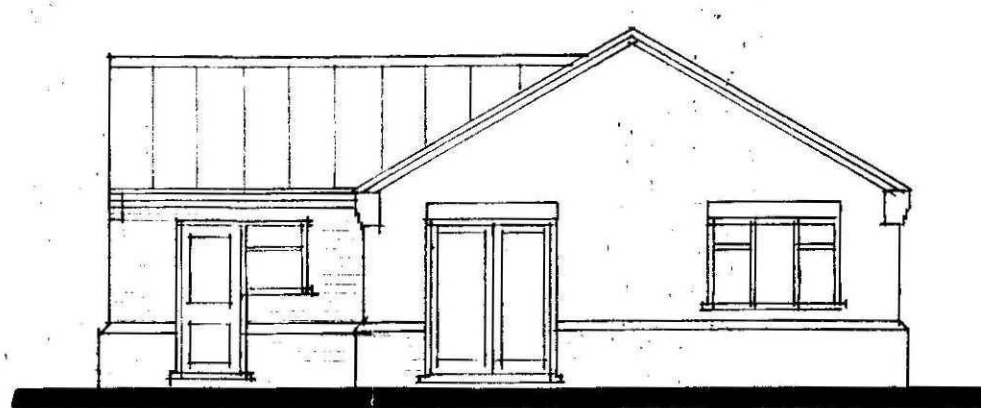

REAR

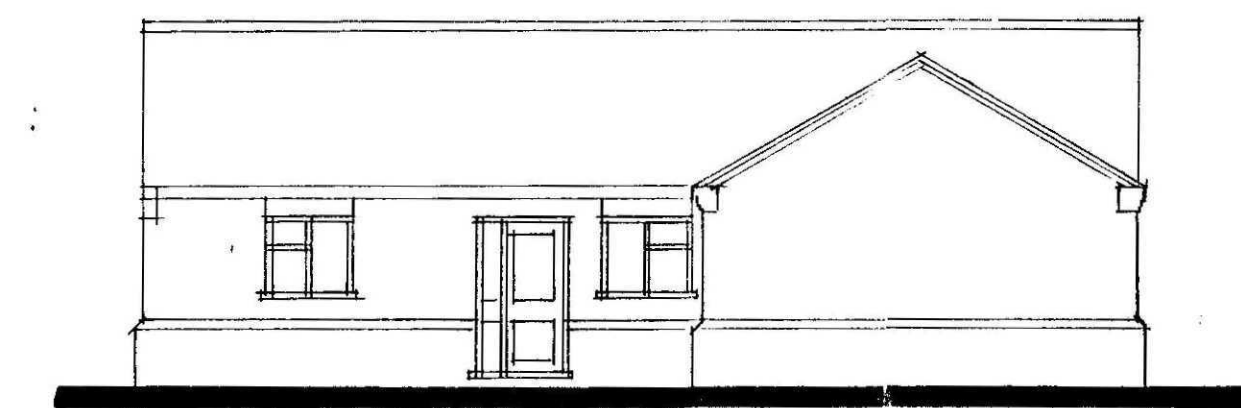

SIDE

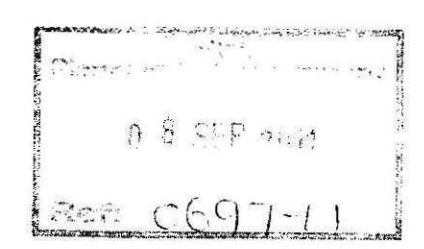

B - DESIGN ALTS - 26.8.11
A - DESIGN ALTS - 23.8.11

Status
DESIGN
CONSULTANTS IN ARCHITECTURE & PLANNING

PROPOSED CONVERSION OF
GARAGE TO DWELLING AT
71 WIGNALS GATE, HOLBEACH
FOR

FENBANK BUILDERS

PLAN AS PROPOSED

1:100 1:50 FB11-004/3
AUG-11 B.GILHAM.

2 Edinburgh Walk, Holbeach,
Spalding, Lincs. PE12 7AP
Tel: 01406 424343 Fax: 01406 490702

