




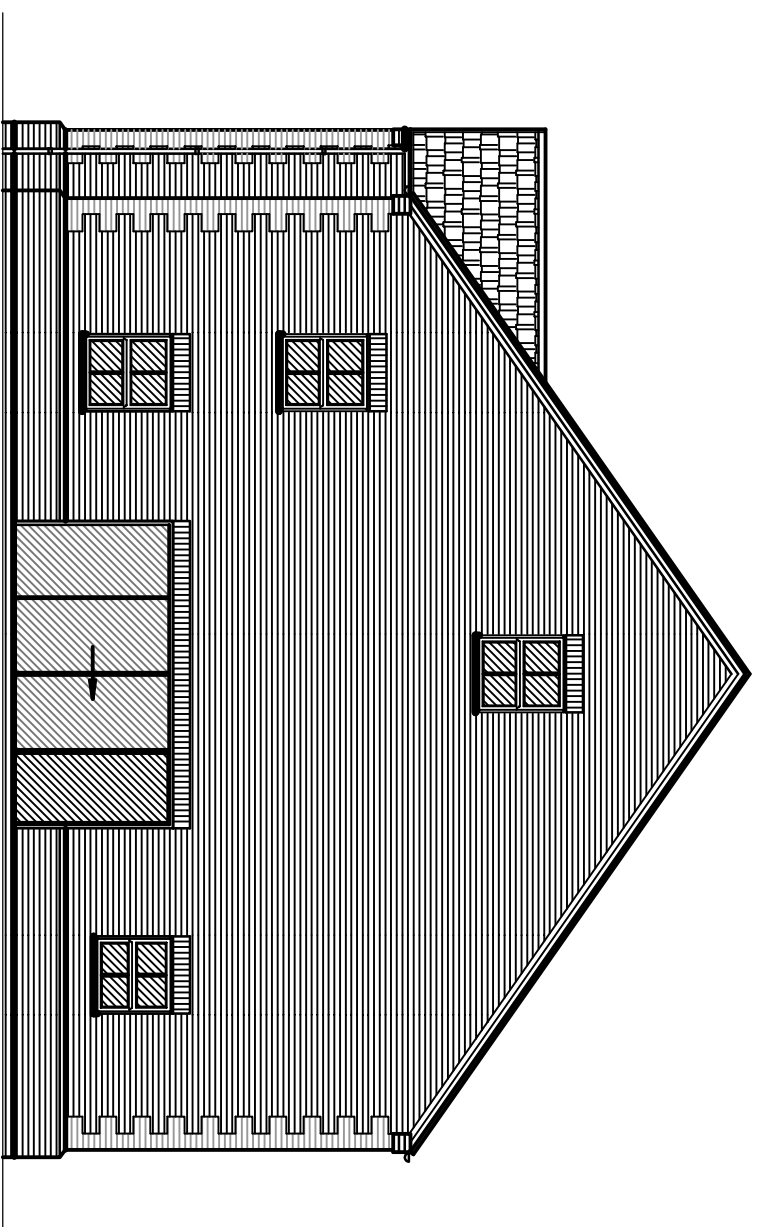

SIDE ELEVATION

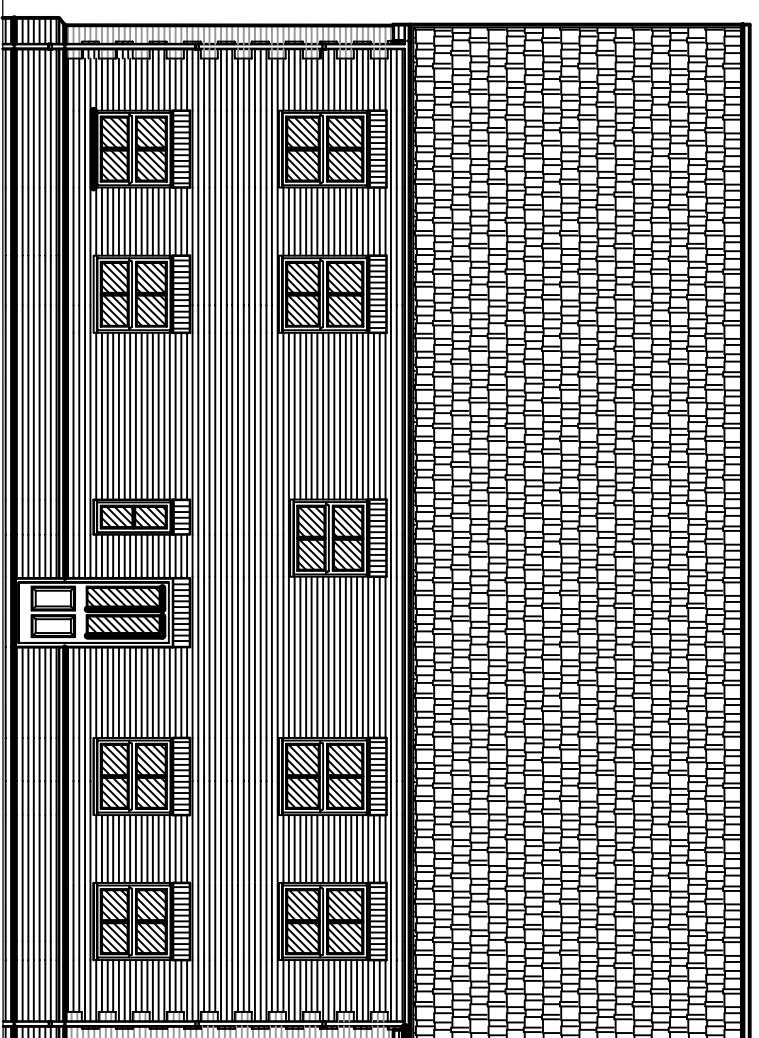

REAR ELEVATION

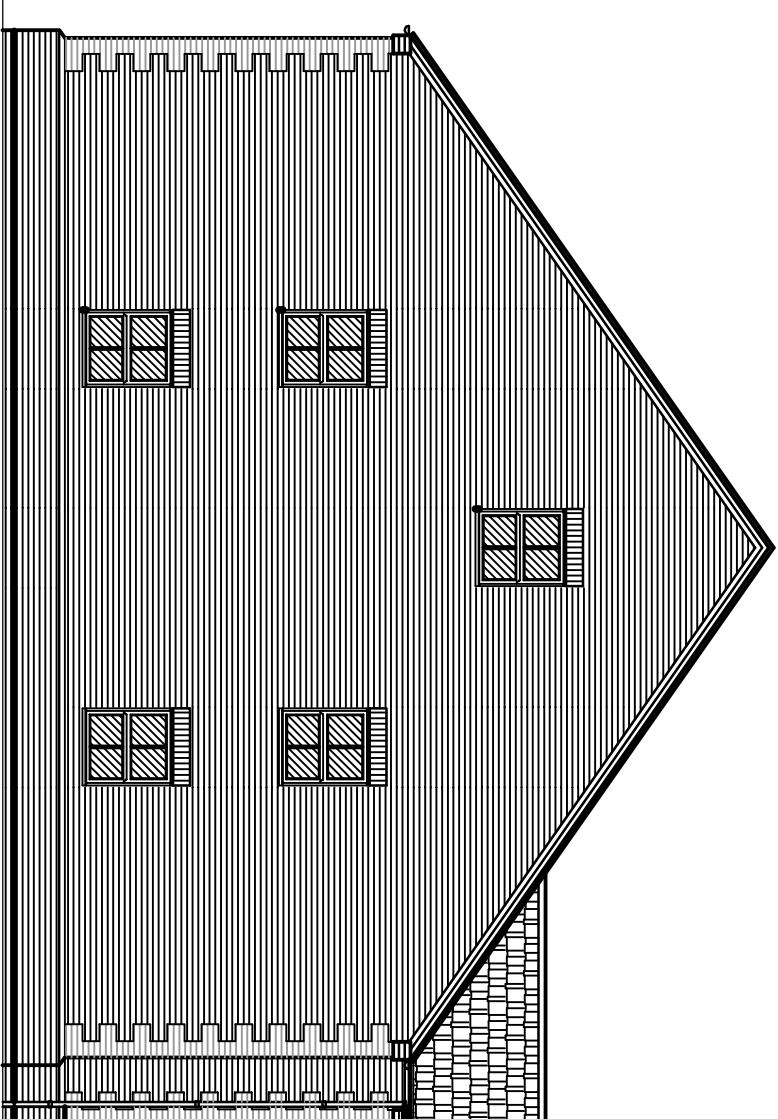

SIDE ELEVATION

EXTERNAL MATERIAL SCHEDULE



WALLS - TRADITIONAL BRICK & STONE - AUDLEY ANTIQUE

ROOF - MARLEY ETERNET - MARLEY MODERN - SMOOTH GREY

WINDOWS - CREAM LPVC

BI-FOLD DOORS - ALUMINUM

RAINWATER GOODS - BLACK UPVC

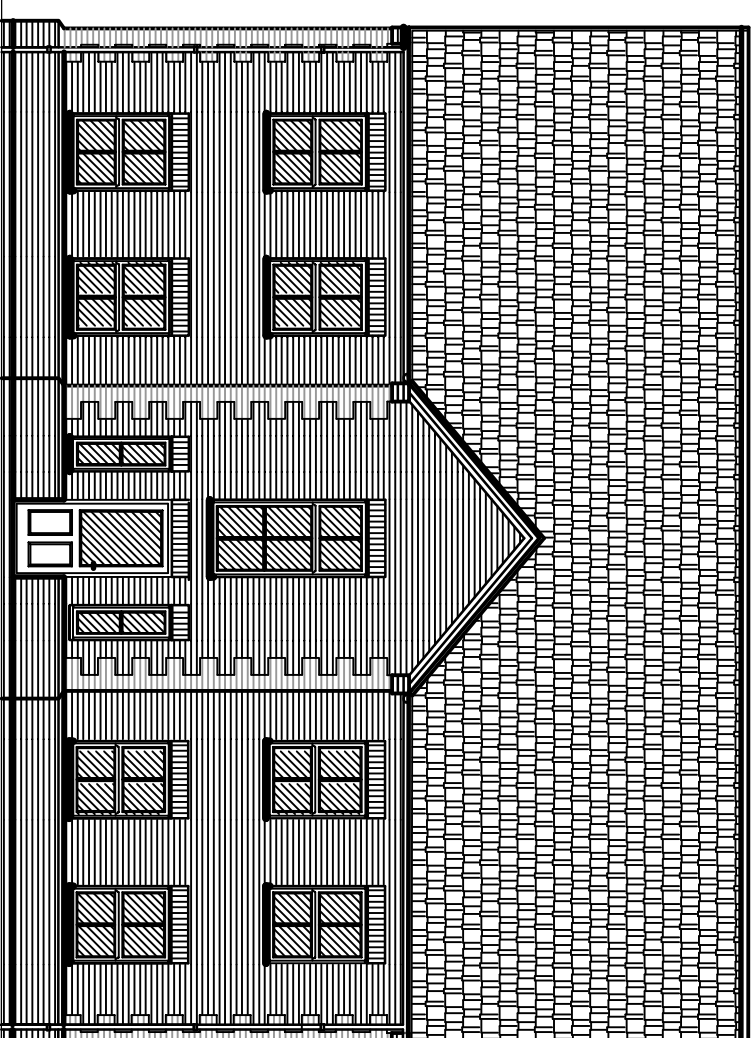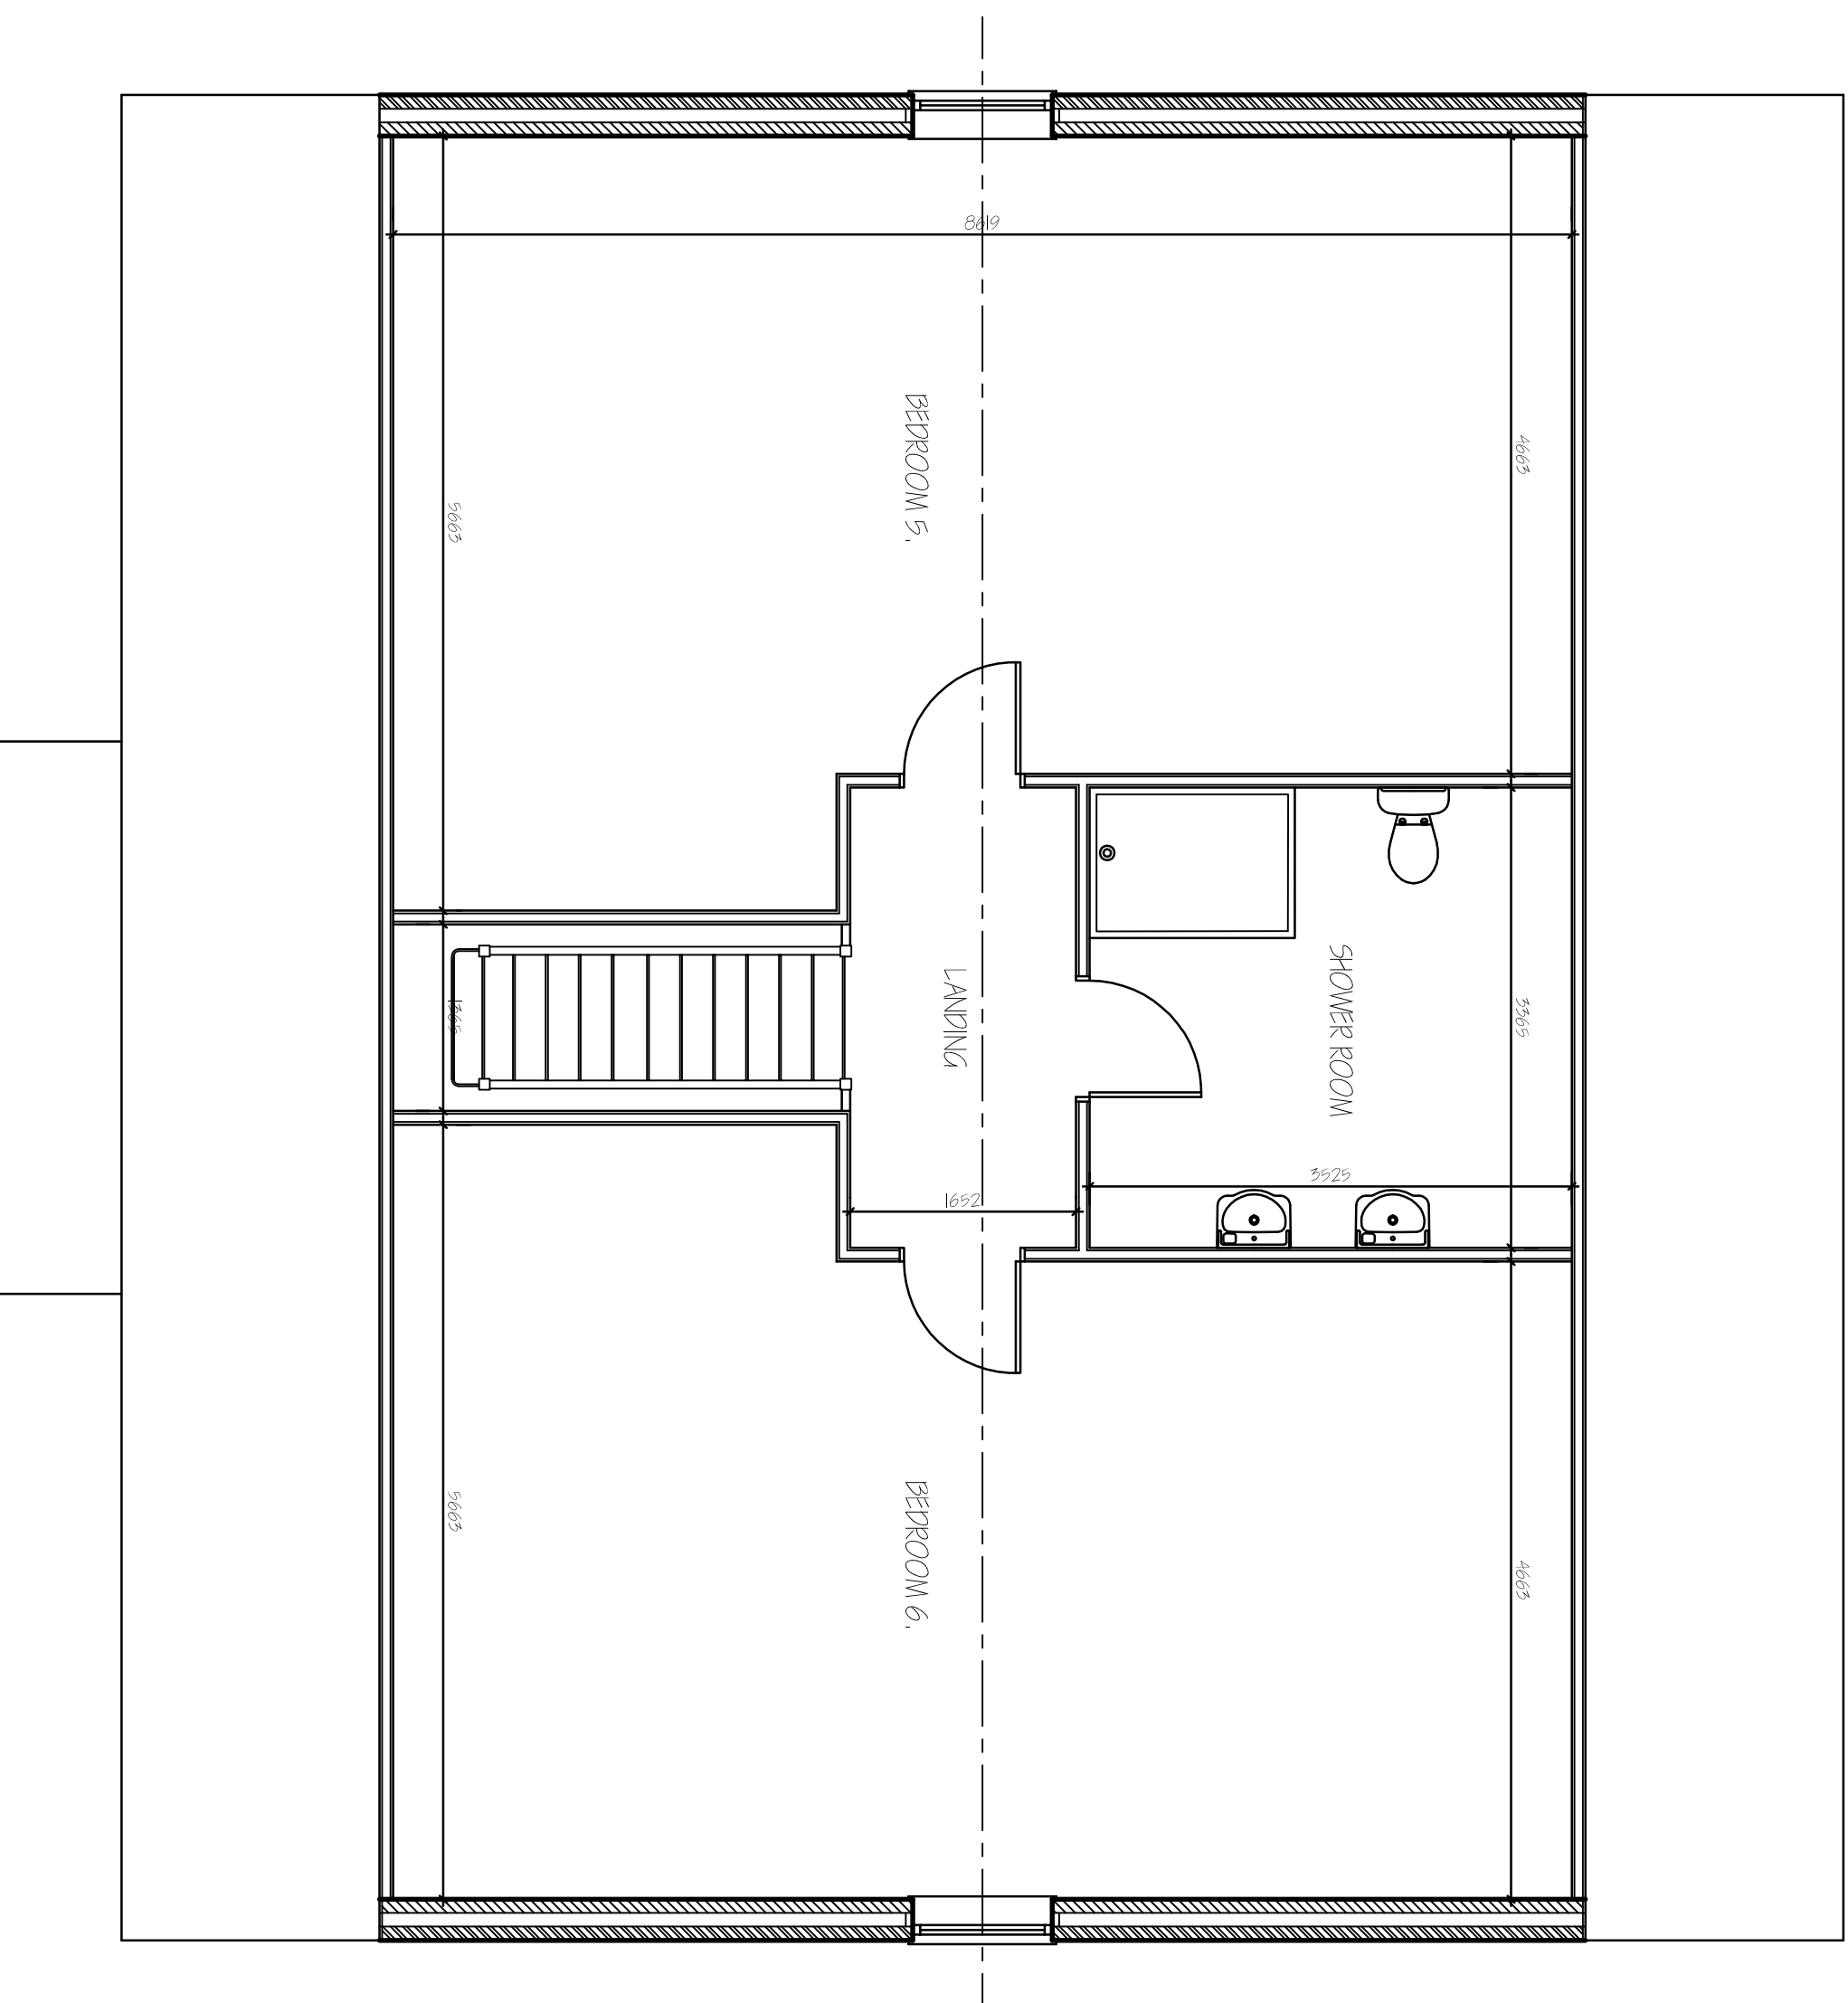

FRONT ELEVATION

ref.	problem	date
1		
2		
3		
4		
5		
6		
7	CLP5-MCQ05-10-076	11-12.
8	IM20149-06-05	11-12.
9	CLP5-MCQ05	13-17

G. R. MERCHANT LTD.
I.ENG AMICE FWO

**ARCHITECTURAL, STRUCTURAL
AND LAND DRAINAGE
CONSULTANTS**

4 Wrights Mews
12A Park Road, Holbeach,
Spalding, Lincs. PE12 7EE
Tel: 01406 490800
Fax: 01406 425744
E-Mail: gr.merchant@btconnect.com

E-Mail: gr.merchant@btconnect.com

PROPOSED 5 BEDROOM HOUSE,
CHAPEL GATE
WHARFLODE DRIVE
SPALDING, LINC'S, PE12 0TR

MR. J. WATERFALL

Drawing

SECOND FLOOR PLAN & ELEVATIONS.
- PROPOSED.

200 MET. 02C.
3/37-17.

MAY 2017, SLIP.

Scales

DO NOT SCALE FROM THIS DRAWING

