




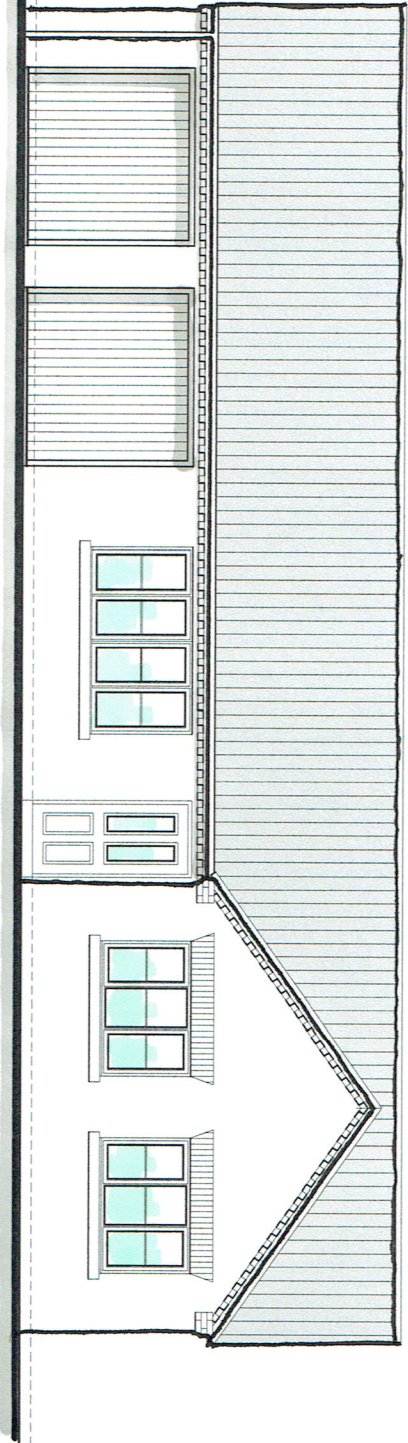

front elevation

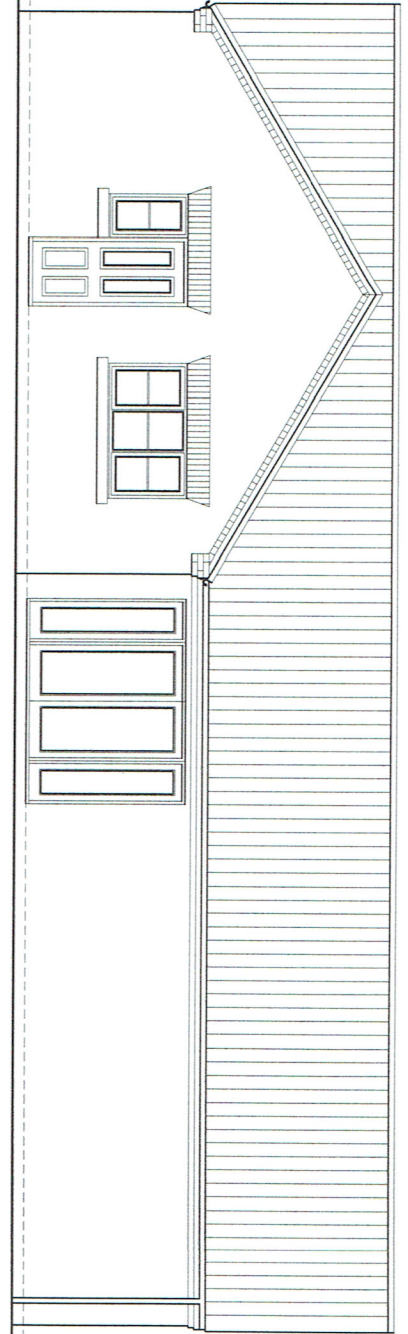


rear elevation

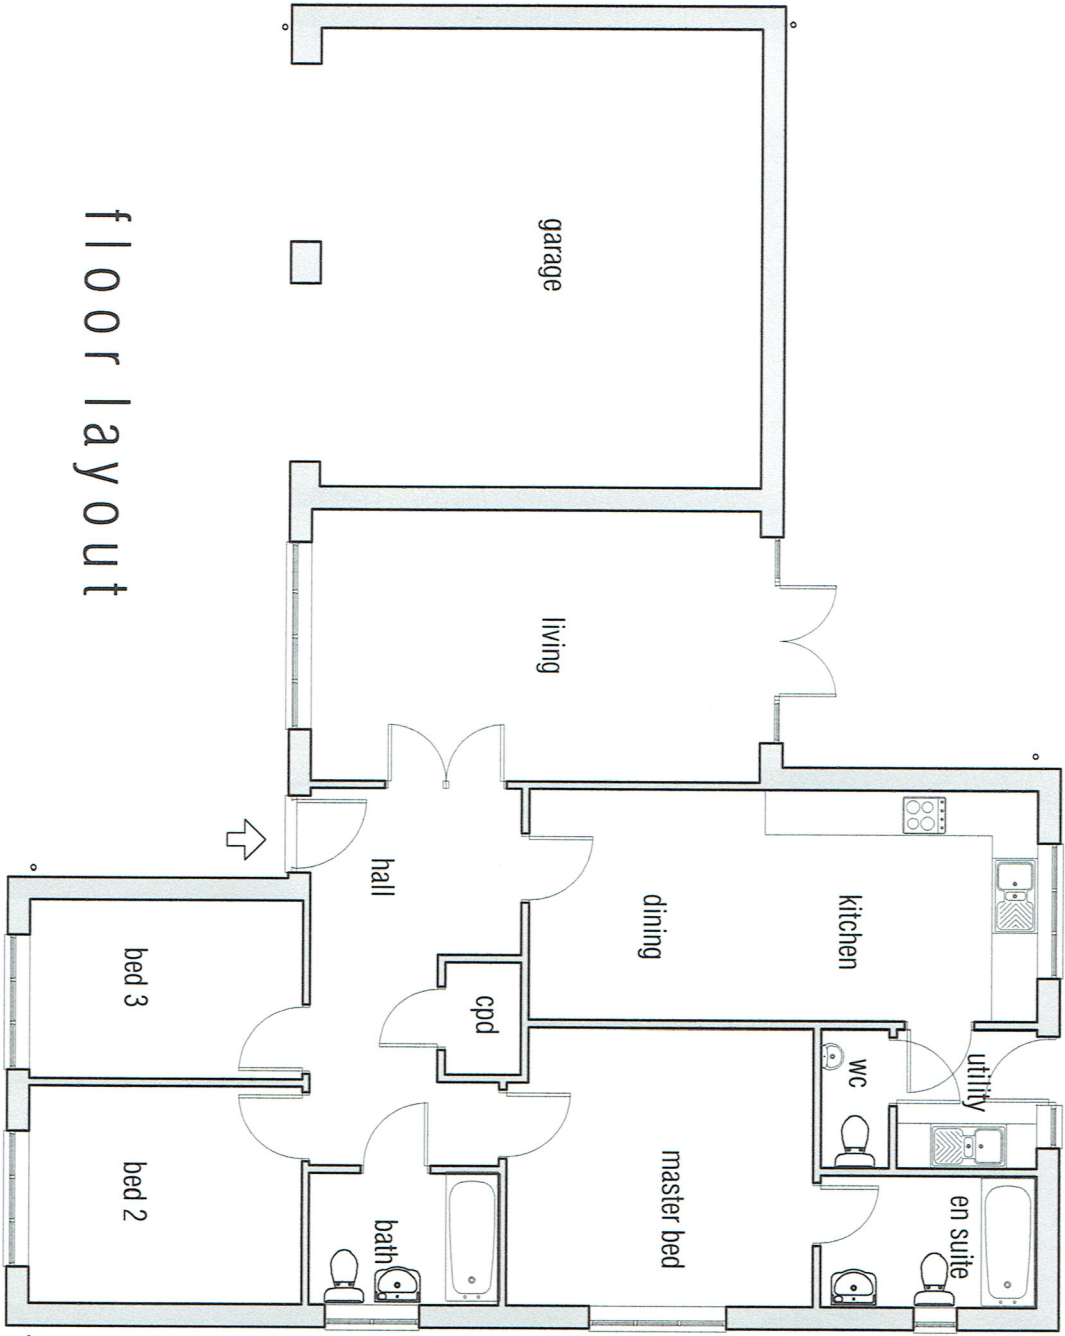


floor layout

*note : floor plan handed for plots 18,23,26

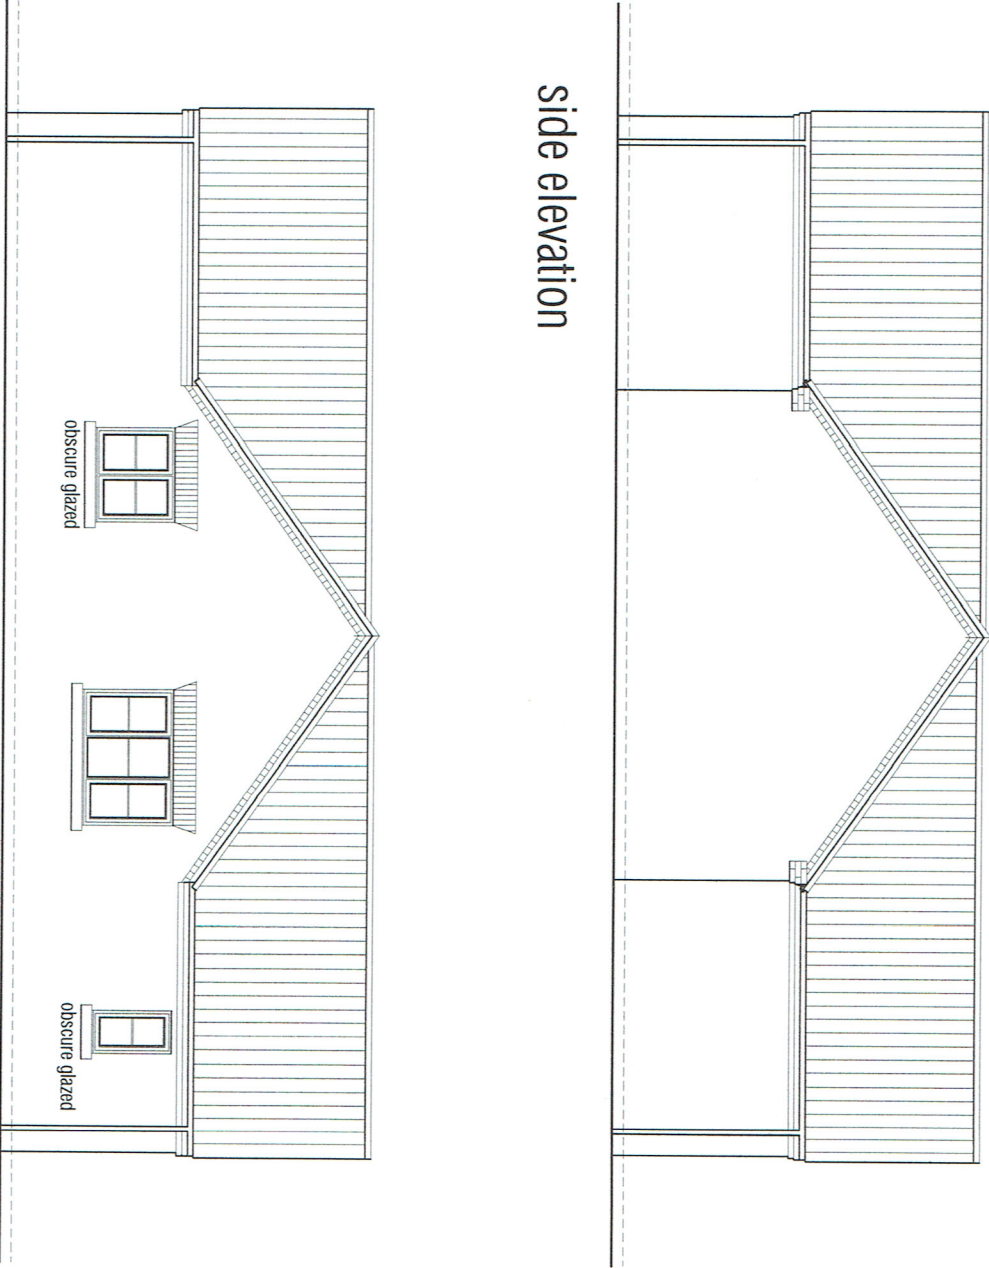

side elevation

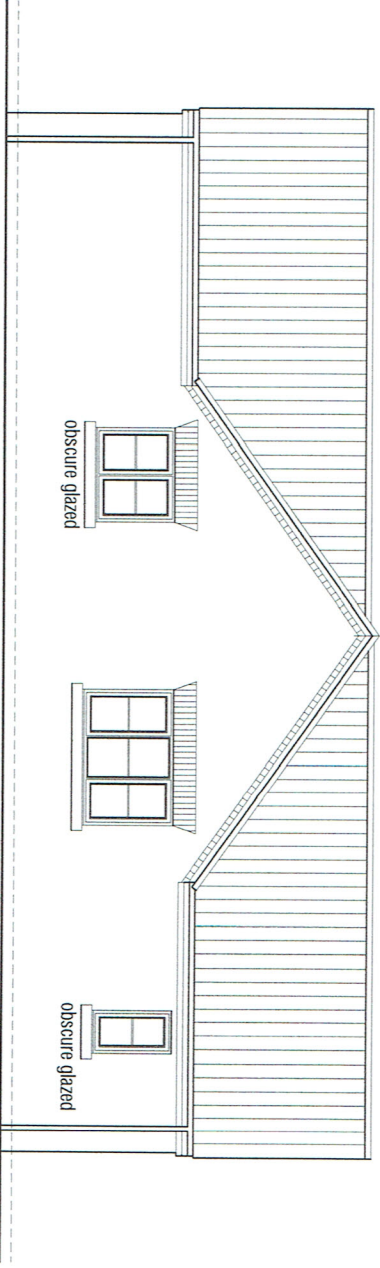

side elevation