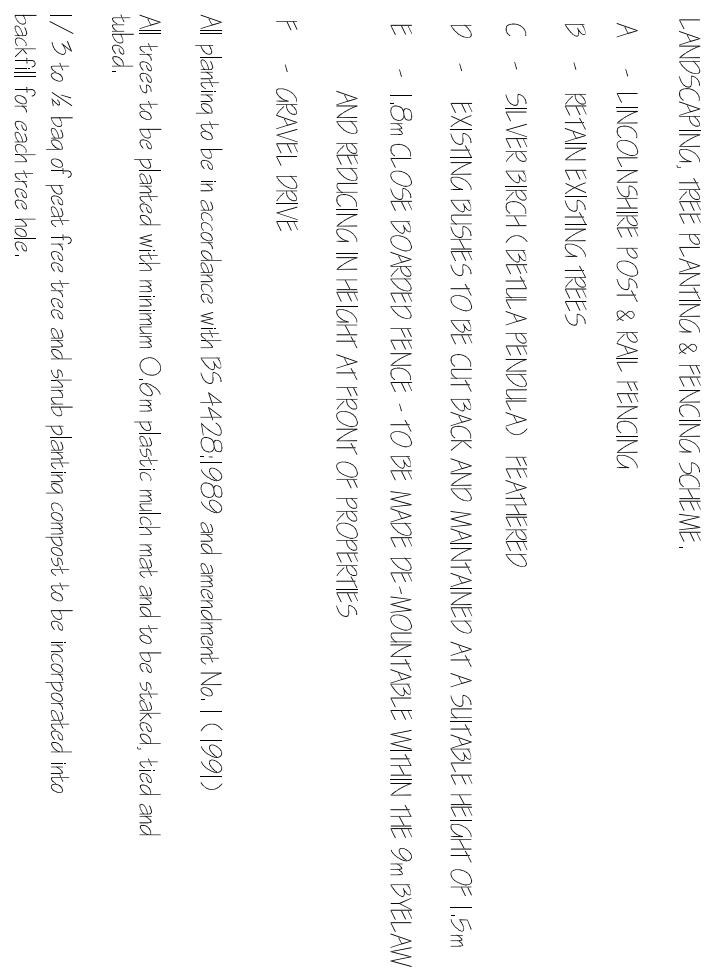
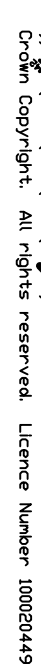


LOCATION PLAN
1/2500

I.ENG AMICE FIWO
ARCHITECTURAL, STRUCTURAL
AND LAND DRAINAGE
CONSULTANTS

RESIDENTIAL DEVELOPMENT.
ADJ. FOREMAN'S COTTAGE,
STOCKWELL GATE, WHARFLODE,
SPALDING, Lincs PE12 6LE.

MR & MRS. M. SEYMOUR

LOCATION & SITE PLANS.

AS INDICATED.

DO NOT SCALE FROM THIS DRAWING
This drawing is provided and must not be altered, traced, photocopied or used for any other purpose.