


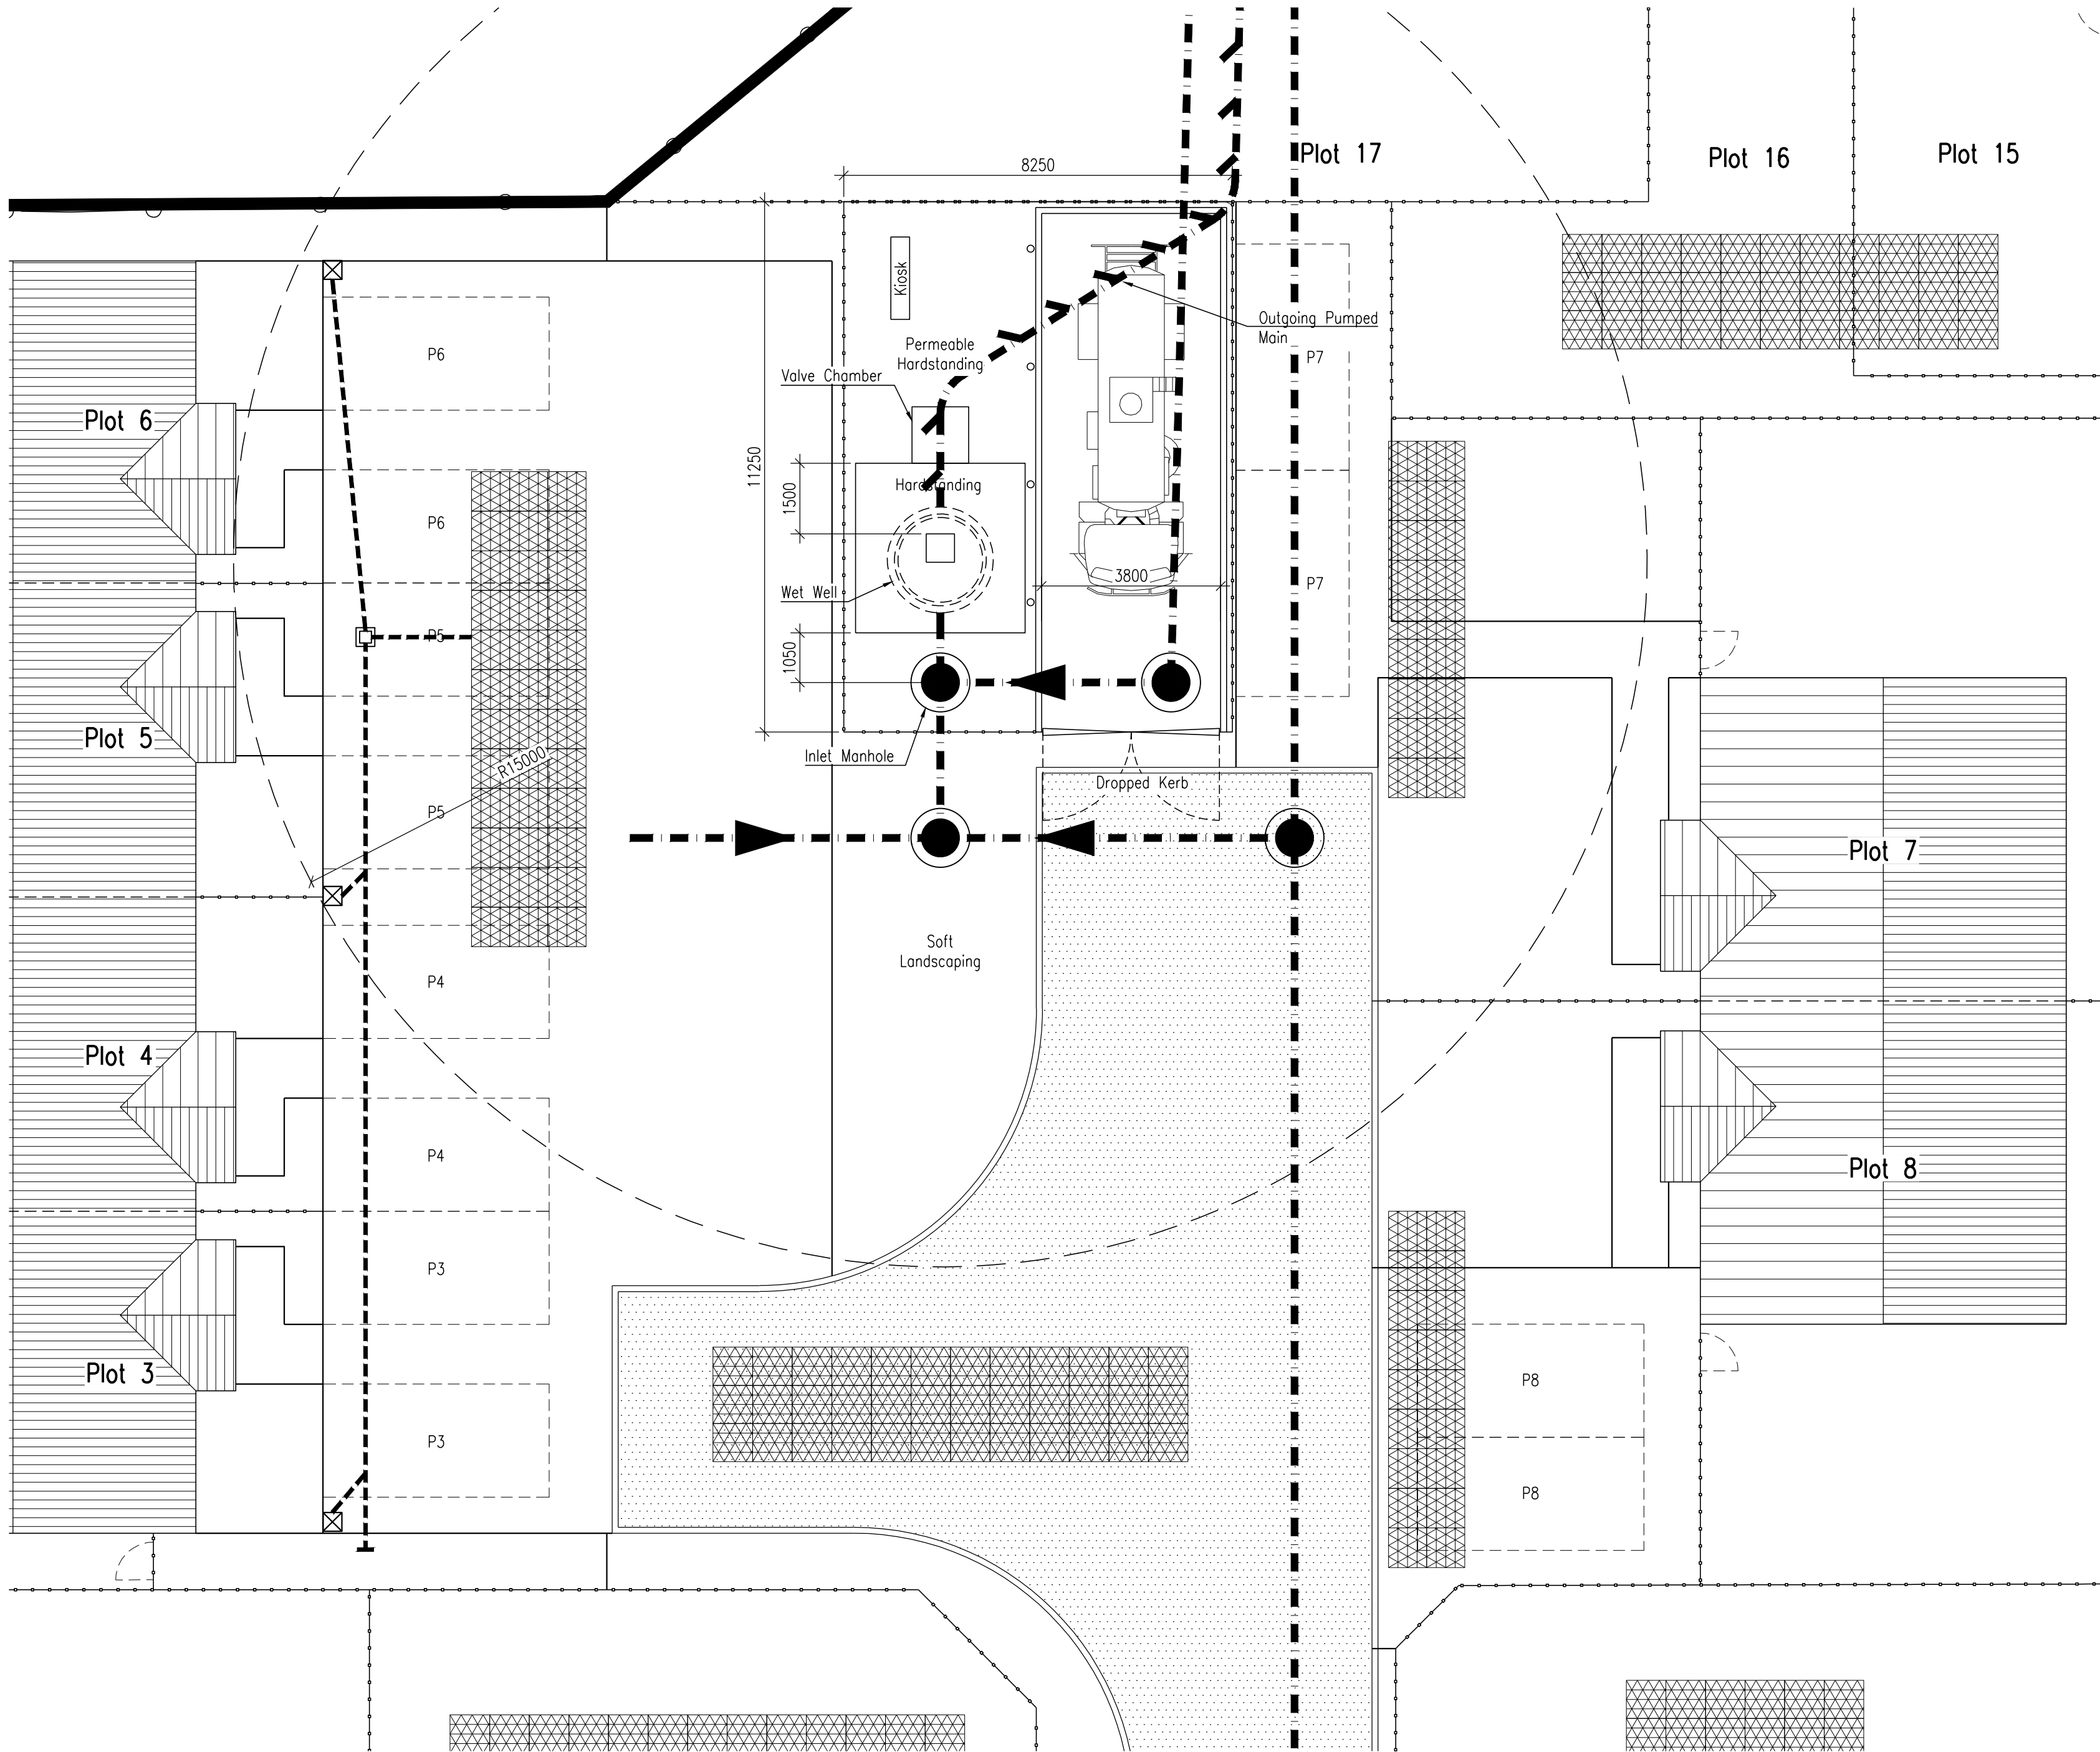

F	31.07.17	Pumping Station Layout & Position Updated.
E	18.01.17	Pumping Station Layout & Position Updated.
D	14.12.16	Minor Updates.
C	05.05.16	Minor Reposition Of Pumping Station To Suit Revised Architects Layout.
B	20.04.16	Drawing Updated To Suit Revised Architects Layout.
A	06.04.16	Title Block Updated.

Rev	Date	Remarks
-----	------	---------

Status **FOR PLANNING**



**SIDEBOTTOM
RICHARDSON
CHENG LTD**
CONSULTING STRUCTURAL AND CIVIL ENGINEERS

15 High Street,
Spalding,
Lincs. PE11 1TW
Tel: 01775 712660
Fax: 01775 712635
Email: src@srcld.com

Project **Proposed Residential
Development off High Road
Whaplode, Spalding, Lincs.
For D Brown Builders**

Title **Enlarged Plan Local To
Pumping Station**

Date	Mar. '16	Scale	1:50	@A2
Drawn	MP	Checked	SRC	
Design	SRC	File Name	26115-15	

DRG No. 26115/15	Rev F
------------------	-----------------