

All drawings to be verified for this by Mike Crockett before the start of any site drawings or work otherwise liability on their own behalf or that of sub-contractors.

Report any discrepancies to the Contract Administrator at once.

This drawing is to be used only by Andrew Architects and Engineer's drawing and other relevant information.

Andrew M Wright Ltd Registered in England & Wales No. 5292924

Registered Office: 22 Church Street, Lichfield, Staffs, LE12 7TL.

LEGEND:

DO NOT SCALE

Tarmacdam

Block paviers

Paving flags

Grass

Shrubs & planting

Rear garden surfaces to resident's choice

Trees (Silver Birch)

Hedge, 1200mm high (Beech)

Close boarded fence, 1800mm high

Timber post & rail fence, 1200mm high

Close boarded fence, 1800mm high, with native hedge to outside face (Hawthorn)


Knee rail / diamond fence, 600mm high

Existing concrete post & timber boarded fence

Brick wall, 2000mm high

RCP Refuse collection point

0 5 10 15

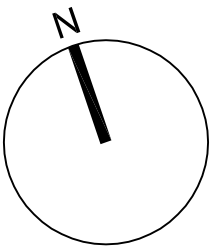

ANDREW M WRIGHT LTD
CHARTERED ARCHITECT



26 Joys Bank, Hobbear, St Johns, Spalding, Lincs. PE12 8SD
Telephone: 01406 540573 Mobile: 07940 914778

Project:
Residential Development
High Road
Wharfedale
Lincs

Drawing Title:
Proposed Finishes & Enclosures Site
Plan

Client:
Haycroft Homes Ltd


Drawn: AMW Checked: AMW Date: 22.04.16 Scale: 1:250 Paper Size: A1

Job No.: 031601 Drawn By: PD04 Stage: Planning Revision: P5

HIGH ROAD (A151)


Close Boarded
Fence

Materials:
Posts, tanalised timber.
Gravel boards, tanalised timber.
Boards, tanalised timber.

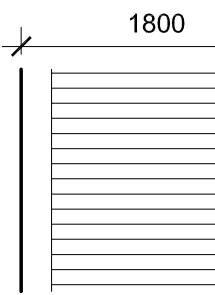


Post & Rail
Fence

Materials:
Posts, tanalised timber.
Rails, tanalised timber.

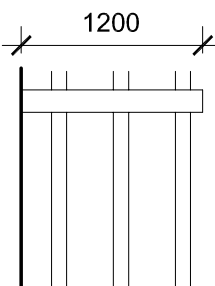

Diamond Fence

Materials:
Posts, tanalised timber.
Rails, tanalised timber.

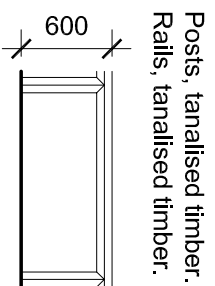

Brick Wall

Materials:
Facing brickwork generally,
Blue or red engineering
brickwork (to 2 lower courses
and capping course)

