

HEIGHTS IN METRES

ORDNANCE SURVEY


LINCOLNSHIRE

PARTS OF HOLLAND ADMIN CO

LOCATION PLAN

SITES UPON WHICH RESIDENTIAL
PLANNING PERMISSION GRANTED
2002 / 2004.

PLAN NO. 2

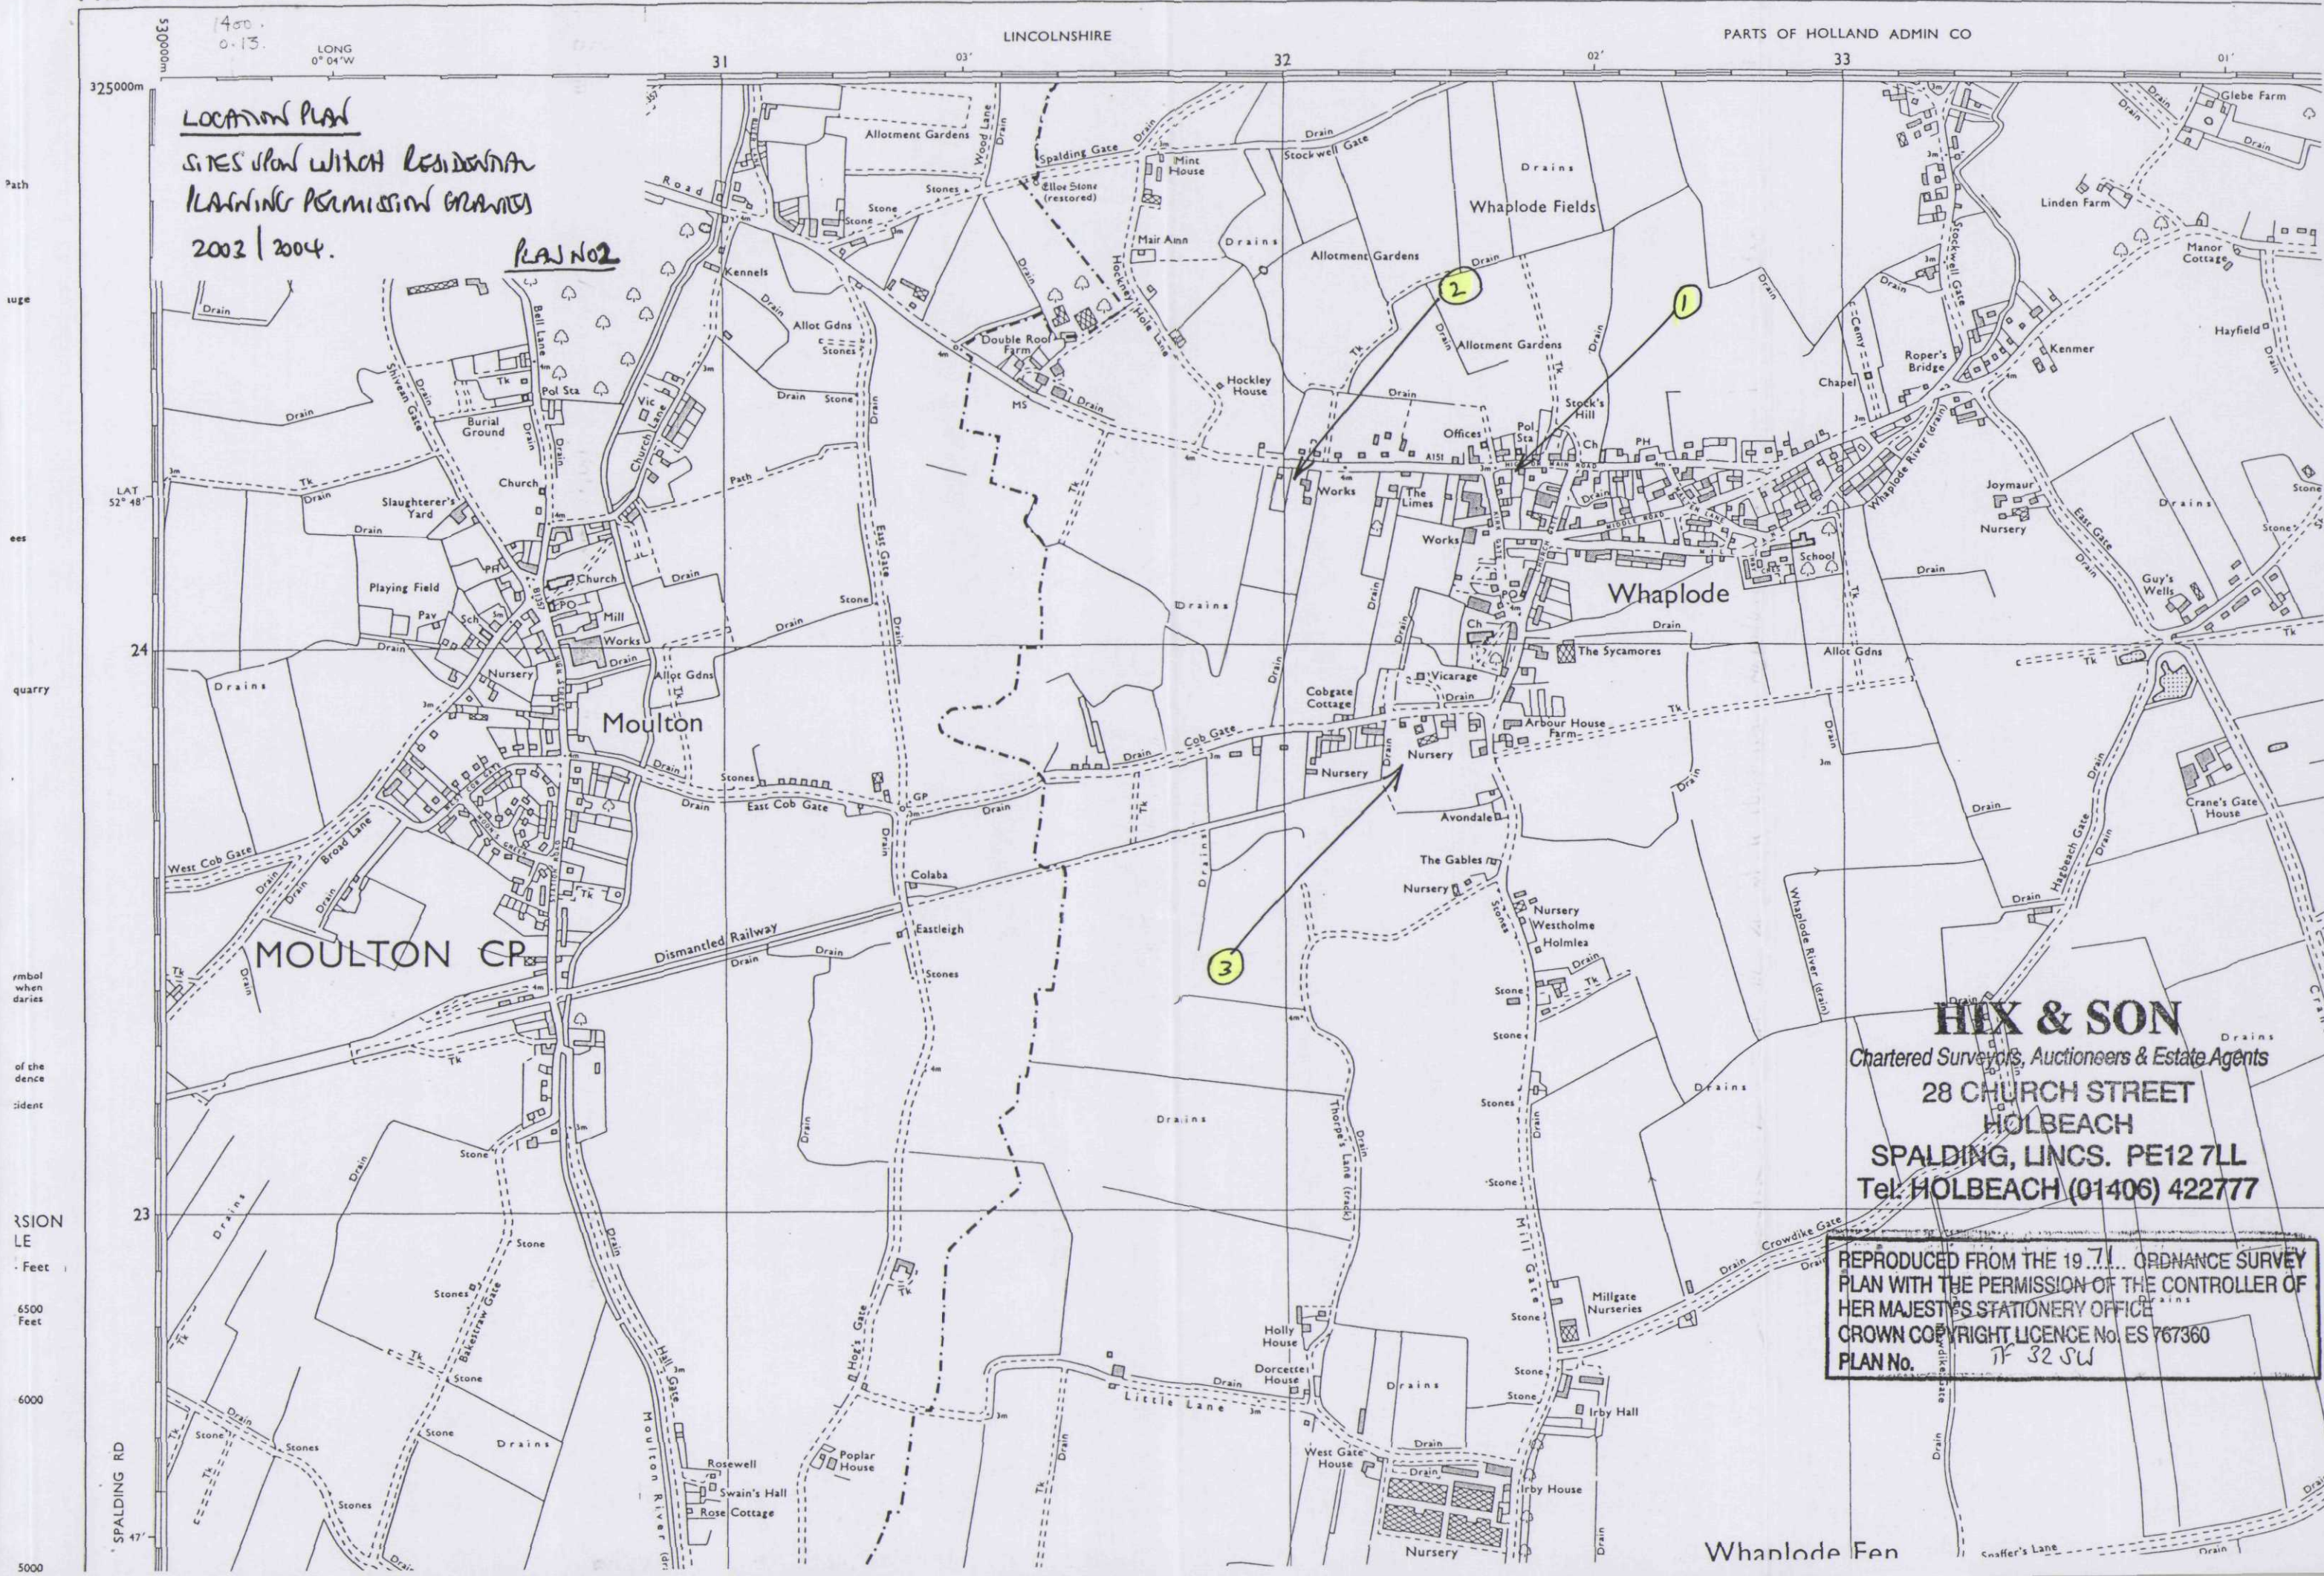

HIX & SON

Chartered Surveyors, Auctioneers & Estate Agents

28 CHURCH STREET

HOLBEACH

SPALDING, Lincs. PE12 7LL

Tel: HOLBEACH (01406) 422777

REPRODUCED FROM THE 1971 ORDNANCE SURVEY
PLAN WITH THE PERMISSION OF THE CONTROLLER OF
HER MAJESTY'S STATIONERY OFFICE
CROWN COPYRIGHT LICENCE No. ES 767360
PLAN No. IF 32 SW