
DO NOT REMOVE FROM FILE.

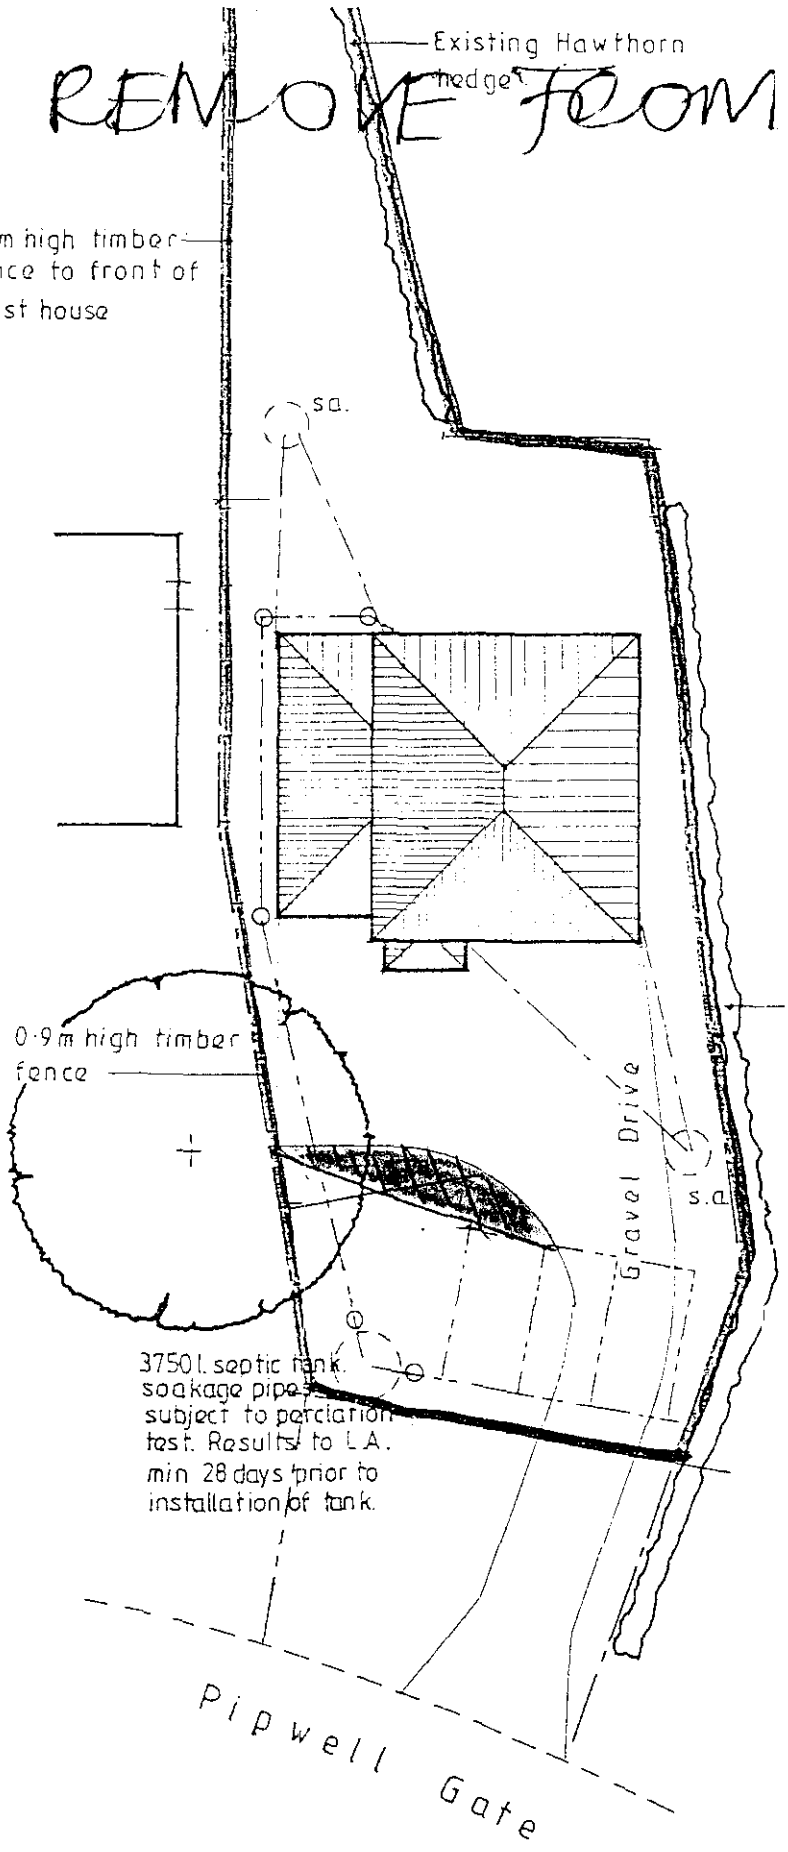

Block Plan 1:200