



Whaplode CofE Primary School

Plans and elevations [v4]

23/07/21


SITE ADDRESS:
Mill Lane,
Whaplode,
PE12 6TS

DESIGNER:
Brian Macdonald

 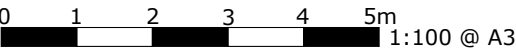


ROOF PLAN

1:100 scale

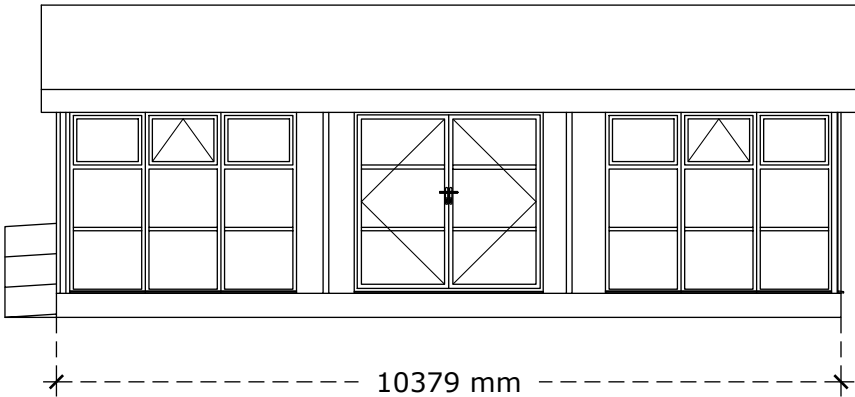



Front (E) elevation

1:100 scale

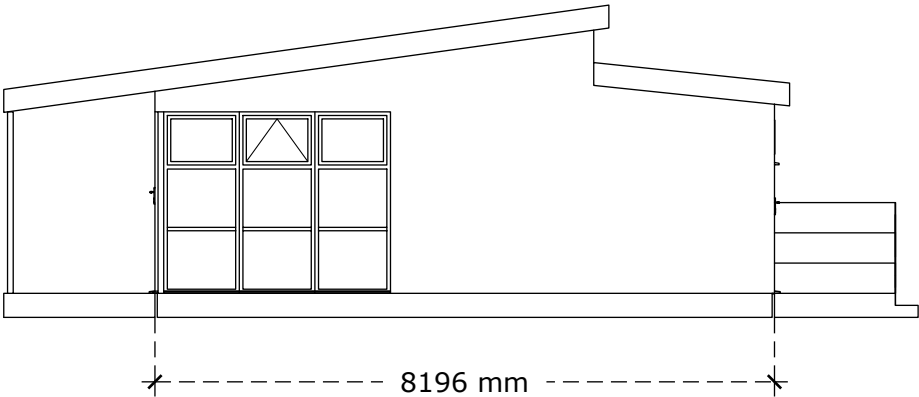



Right (N) elevation

1:100 scale

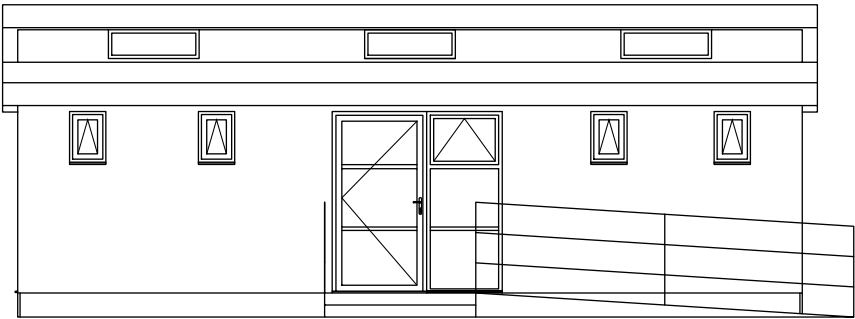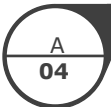


Rear (W) elevation

1:100 scale

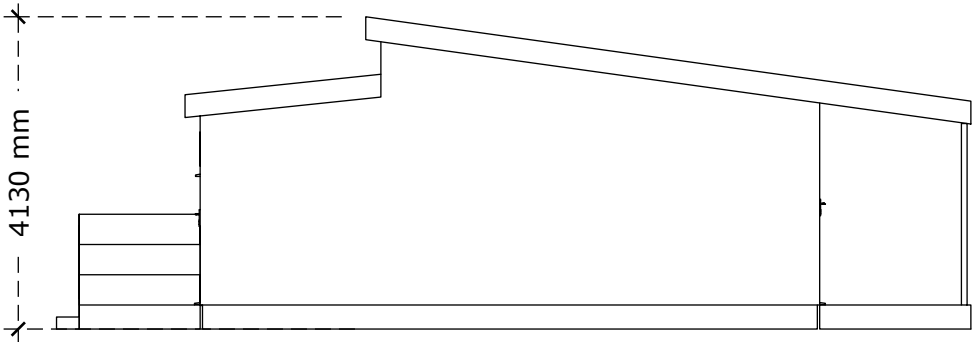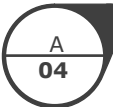

Left (S) elevation

1:100 scale

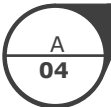

Office:
Unit 9 Barton Ind. Est., Faldo Road, Barton-le-Clay MK45 4RP.
www.green-modular.com © Green Modular Ltd

NOTES

Roofing: Firestone Rubbercover black single ply EPDM finished into black PVCu square-line rainwater guttering
Cladding: T&G Siberian Larch
Joinery: Windows and doors powder-coated aluminium finished in RAL 7037 (Dusty Grey) Colour

SITE

Whaplode CofE Primary School
Mill Lane,
Whaplode,
PE12 6TS

Client:

Julian Coles

Drawing title:

Elevations 1:100 @ A3


Job No.

Date:

23/07/21

Rev:

V4

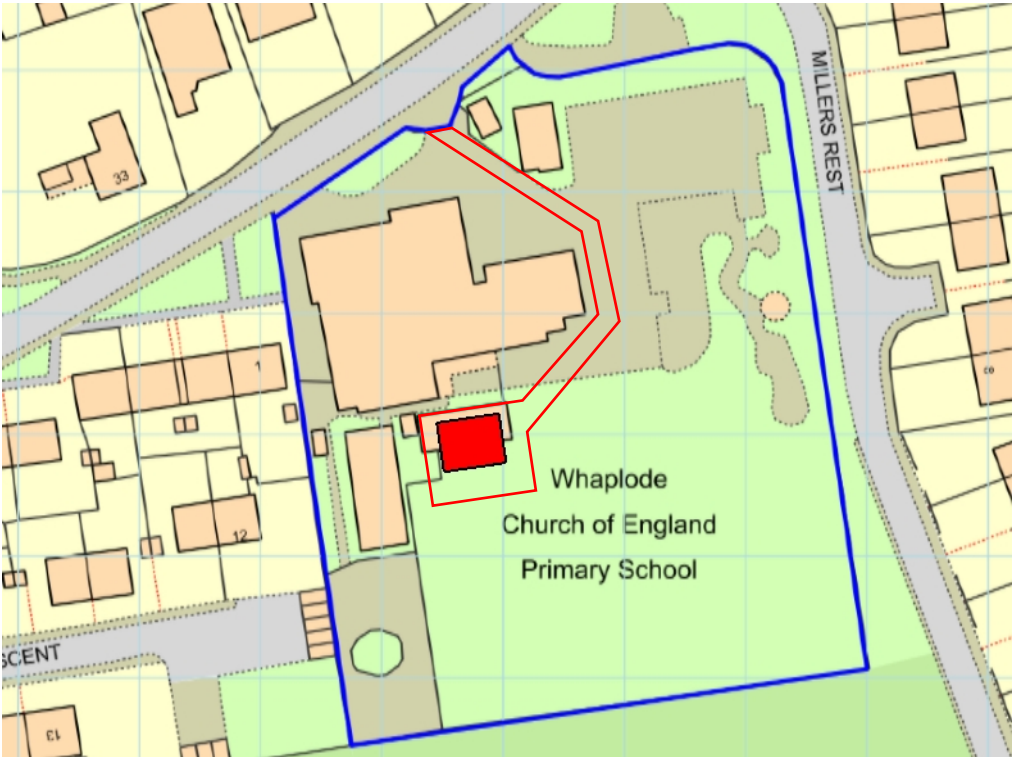


P1 LOCATION PLAN

scale: 1:1250

1
PO1

RED-LINE: construction site access
BLUE-LINE: land owned by applicant

- Location of proposed new classroom outbuilding
- Proposed foul water connection to existing services (chamber)
- Proposed surface water connection to existing services (chamber)


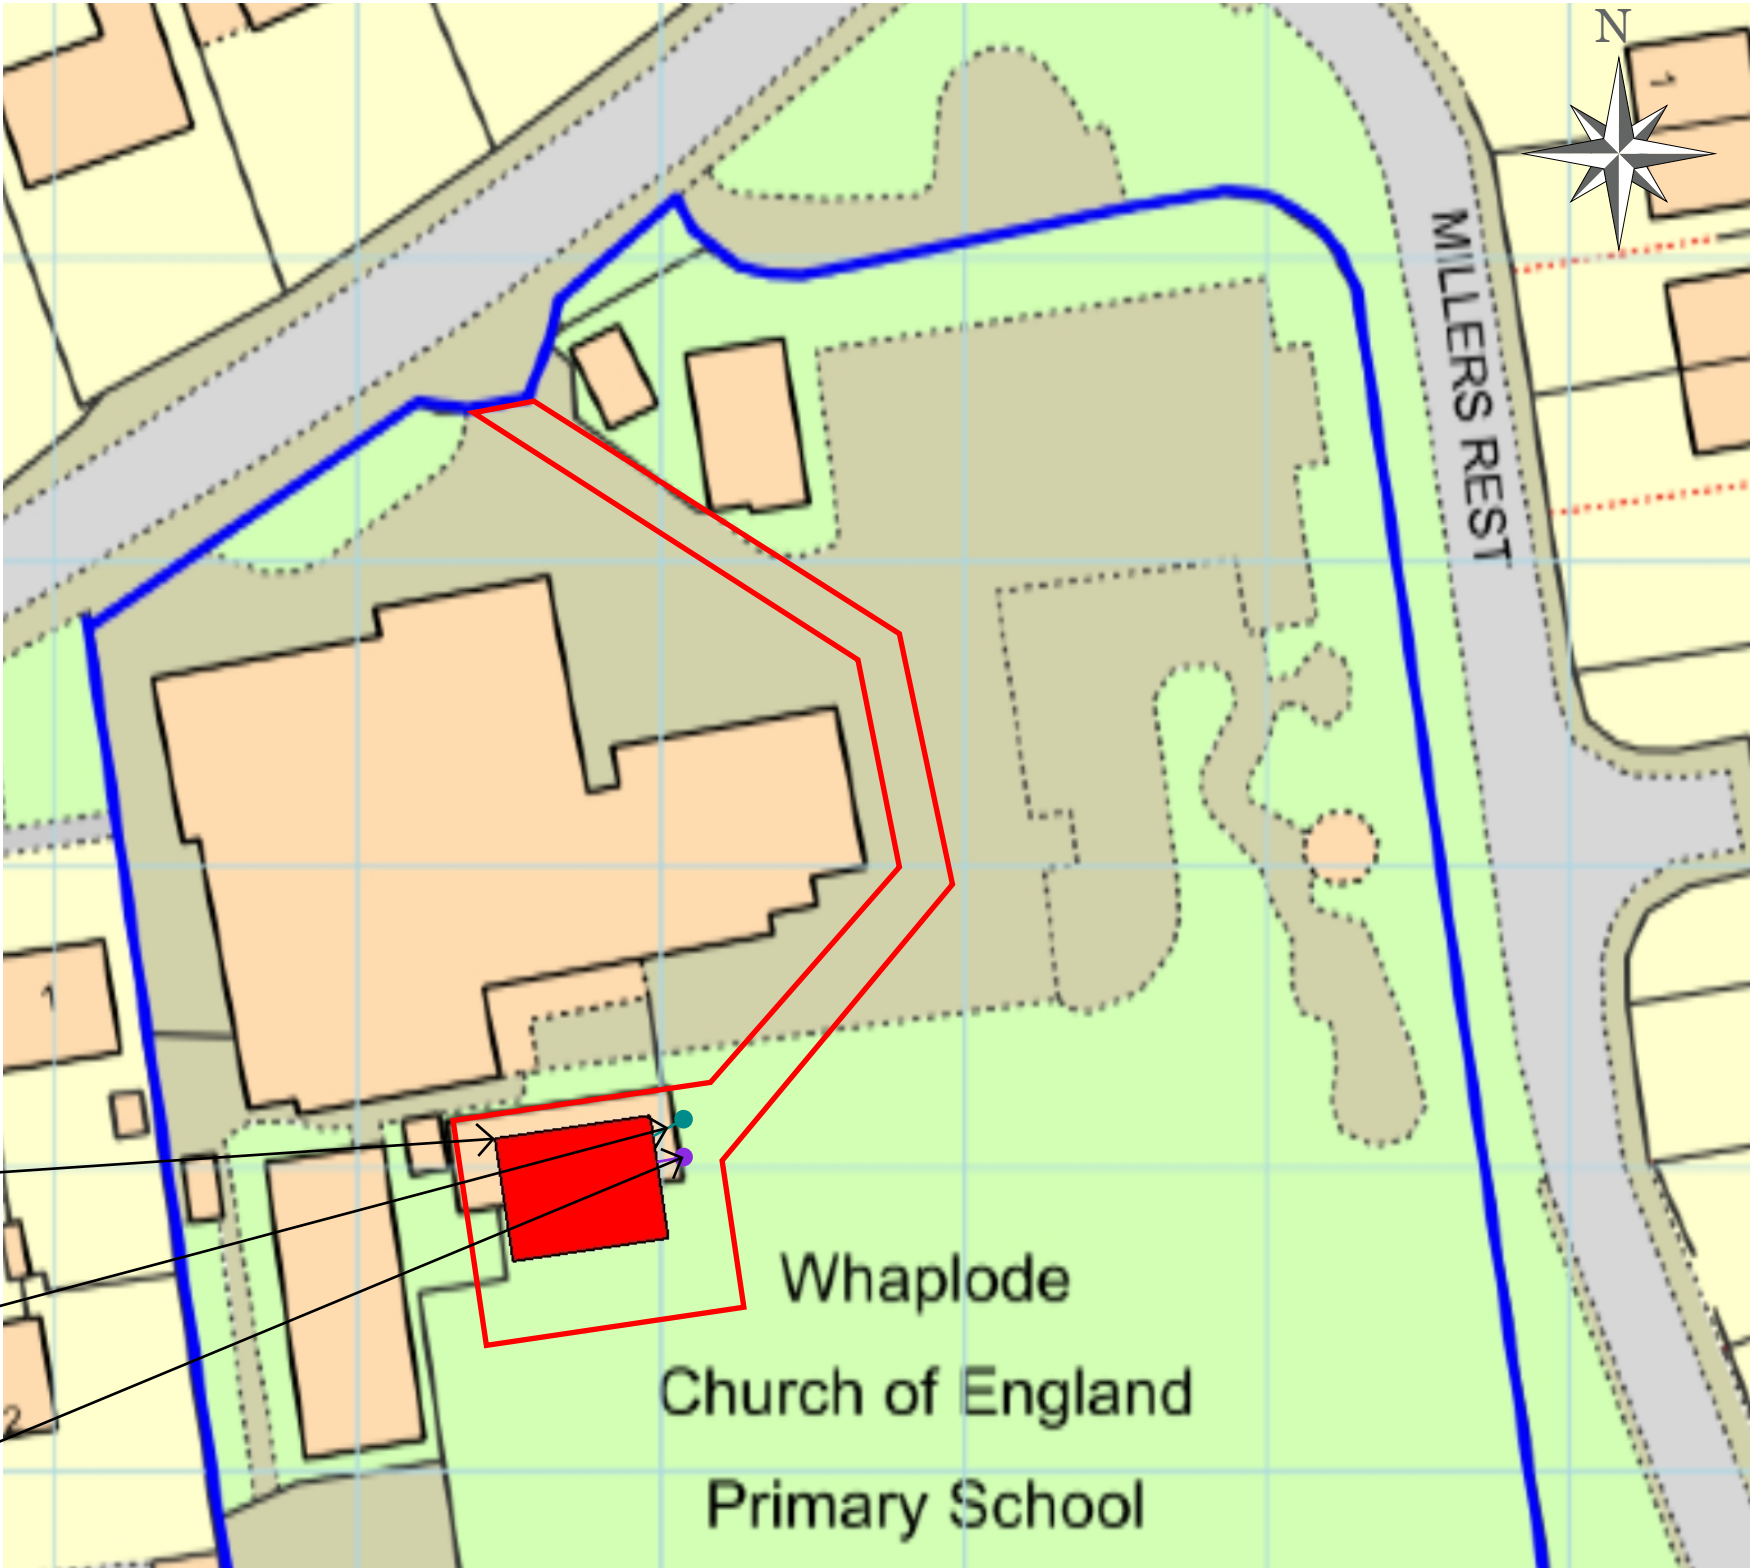


BLOCK PLAN AS PROPOSED

scale: 1:500


2
PO1

0 5m 10m 15m 20m 60m 80m
1:500 @ A3

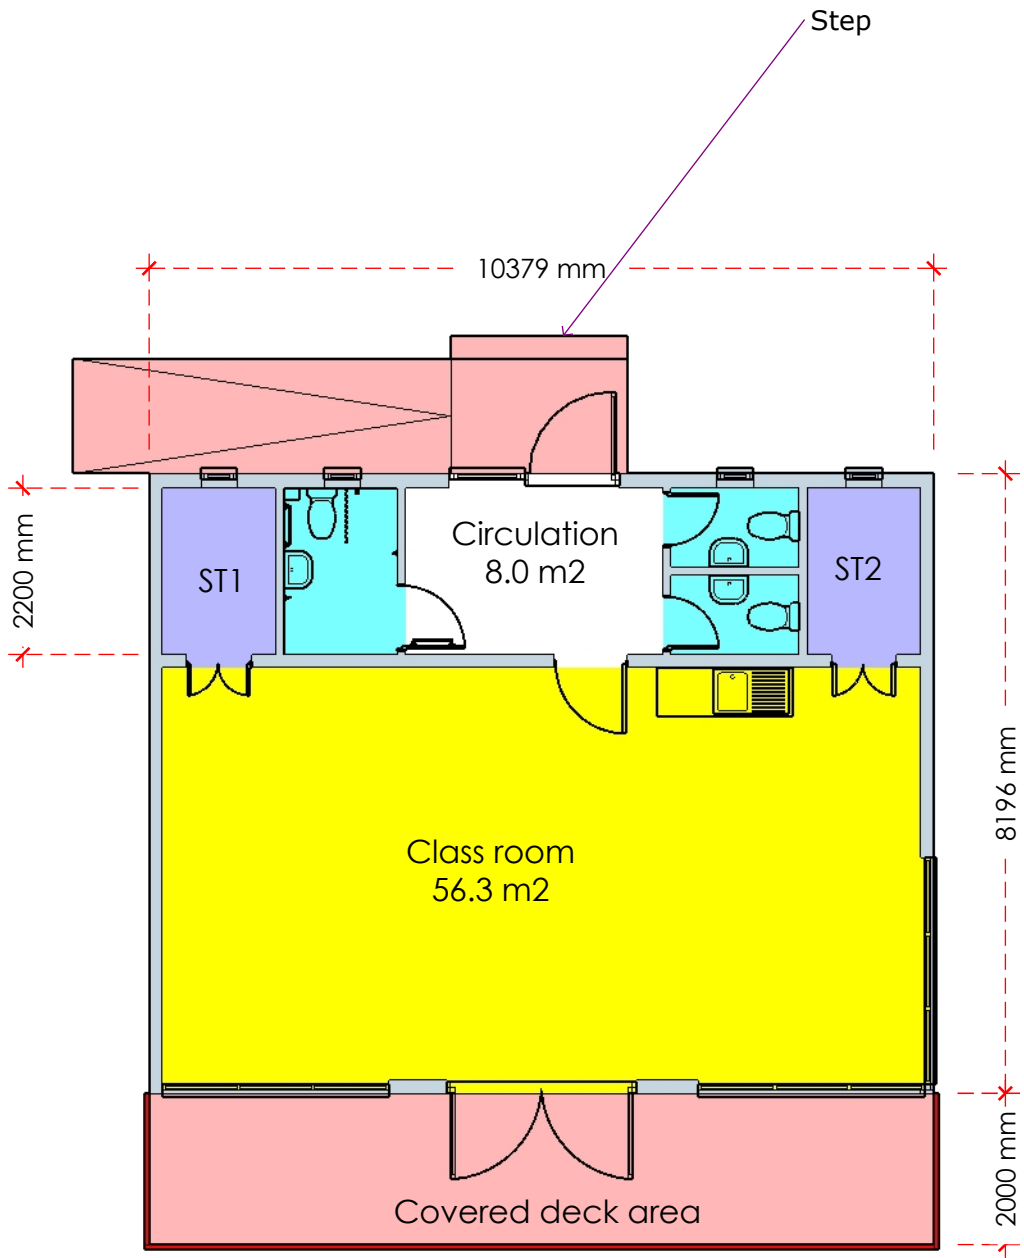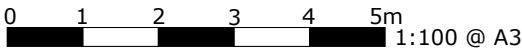

FLOOR PLAN

1:100 scale

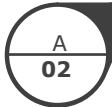

Office:
Unit 9 Barton Ind. Est., Faldo Road, Barton-le-Clay MK45 4RP.
www.green-modular.com © Green Modular Ltd

NOTES
Internal floor area: 78.75 square metres
Building footprint: 85.07 square metres

SITE
Whaplode CofE Primary School
Mill Lane,
Whaplode,
PE12 6TS

Client: Julian Coles		
Drawing title: Planning		
Job No.	Date: 23/07/21	Rev: V4

