

 


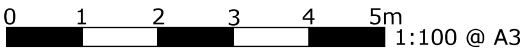


ROOF PLAN

1:100 scale

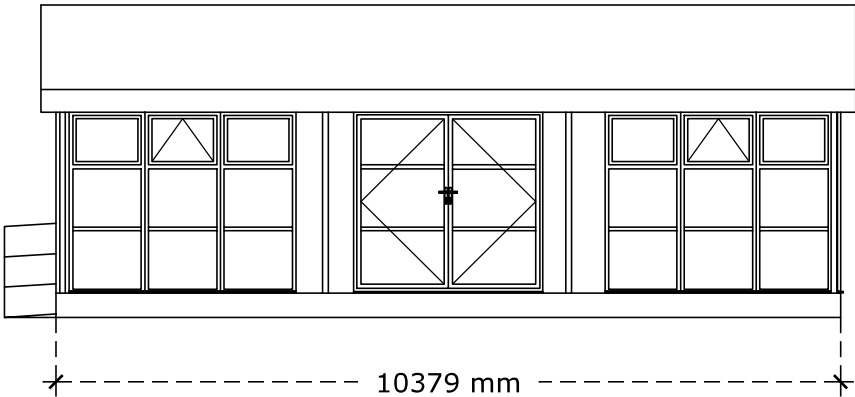


Front (E) elevation

1:100 scale

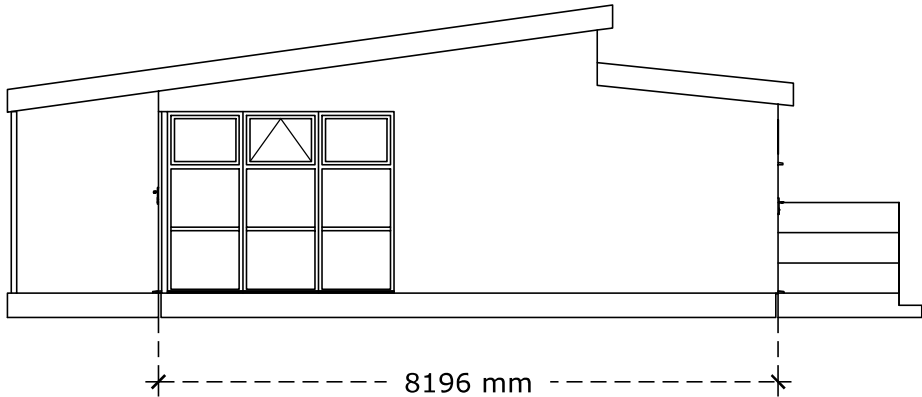


Right (N) elevation

1:100 scale

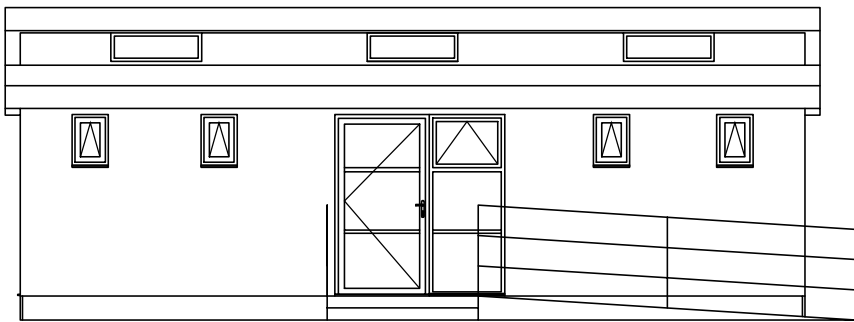

Rear (W) elevation

1:100 scale

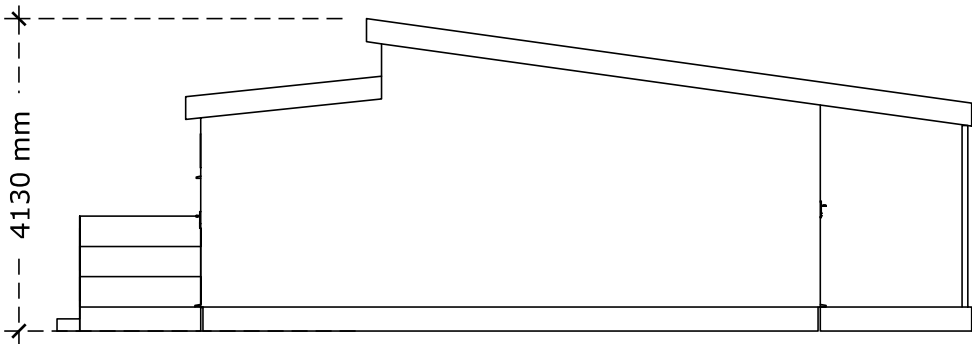

Left (S) elevation

1:100 scale



Office:
Unit 9 Barton Ind. Est., Faldo Road, Barton-le-Clay MK45 4RP.
www.green-modular.com © Green Modular Ltd

NOTES
Roofing: Firestone Rubbercover black single ply EPDM finished into black PVCu square-line rainwater guttering
Cladding: T&G Siberian Larch
Joinery: Windows and doors powder-coated aluminium finished in RAL 7037 (Dusty Grey) Colour

SITE
Whaplode CofE Primary School
Mill Lane,
Whaplode,
PE12 6TS

Client: Julian Coles		
Drawing title: Elevations 1:100 @ A3		
Job No.	Date: 23/07/21	Rev: V4