



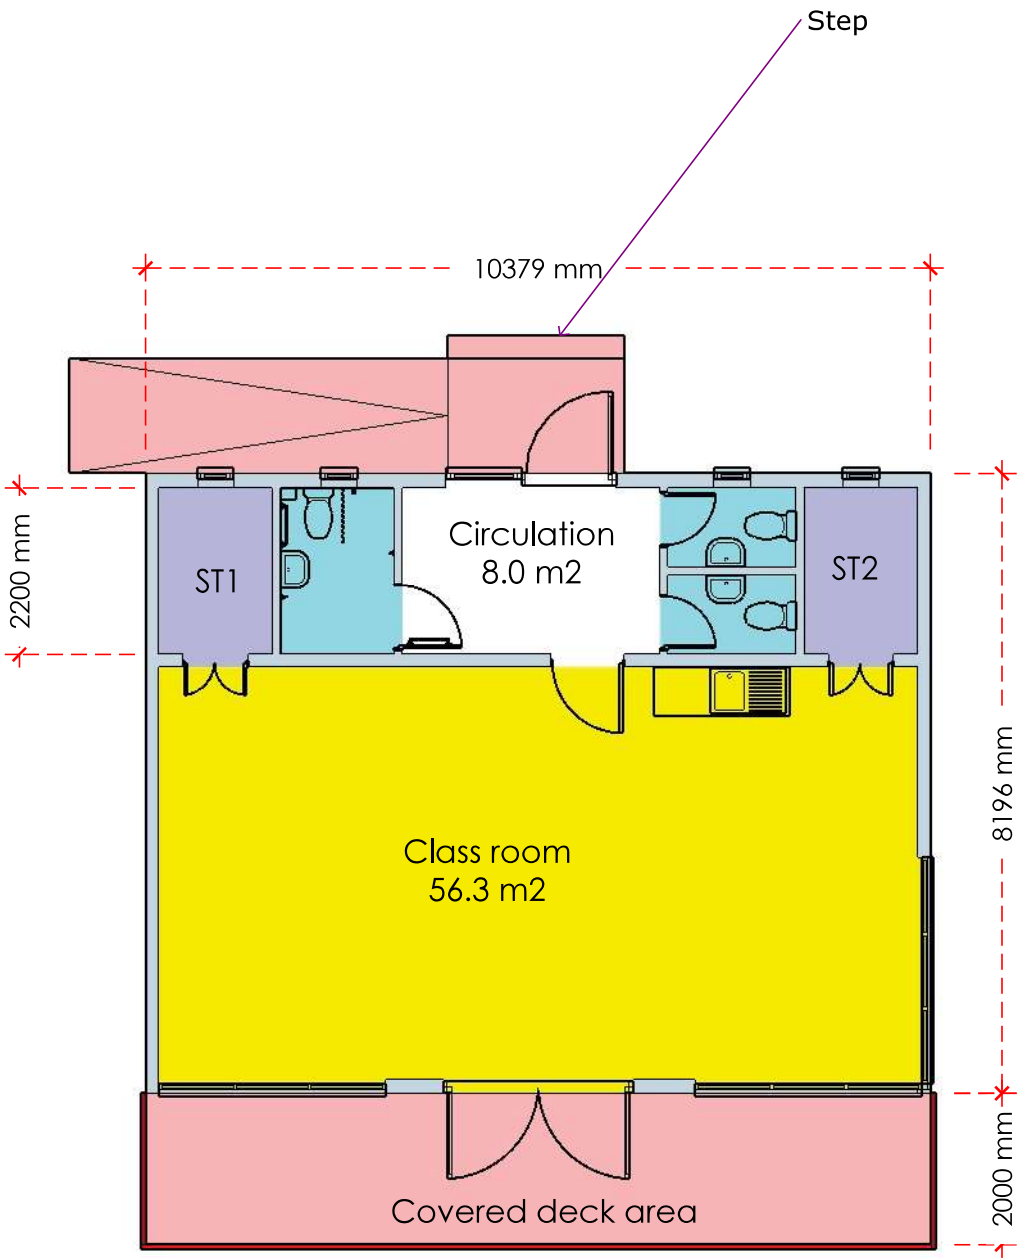

FLOOR PLAN

1:100 scale

A
02

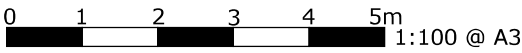

Office:
Unit 9 Barton Ind. Est., Faldo Road, Barton-le-Clay MK45 4RP.
www.green-modular.com © Green Modular Ltd

NOTES
Internal floor area: 78.75 square metres
Building footprint: 85.07 square metres

SITE
Whaplode CofE Primary School
Mill Lane,
Whaplode,
PE12 6TS

Client: Julian Coles		
Drawing title: Planning		
Job No.	Date: 23/07/21	Rev: V4