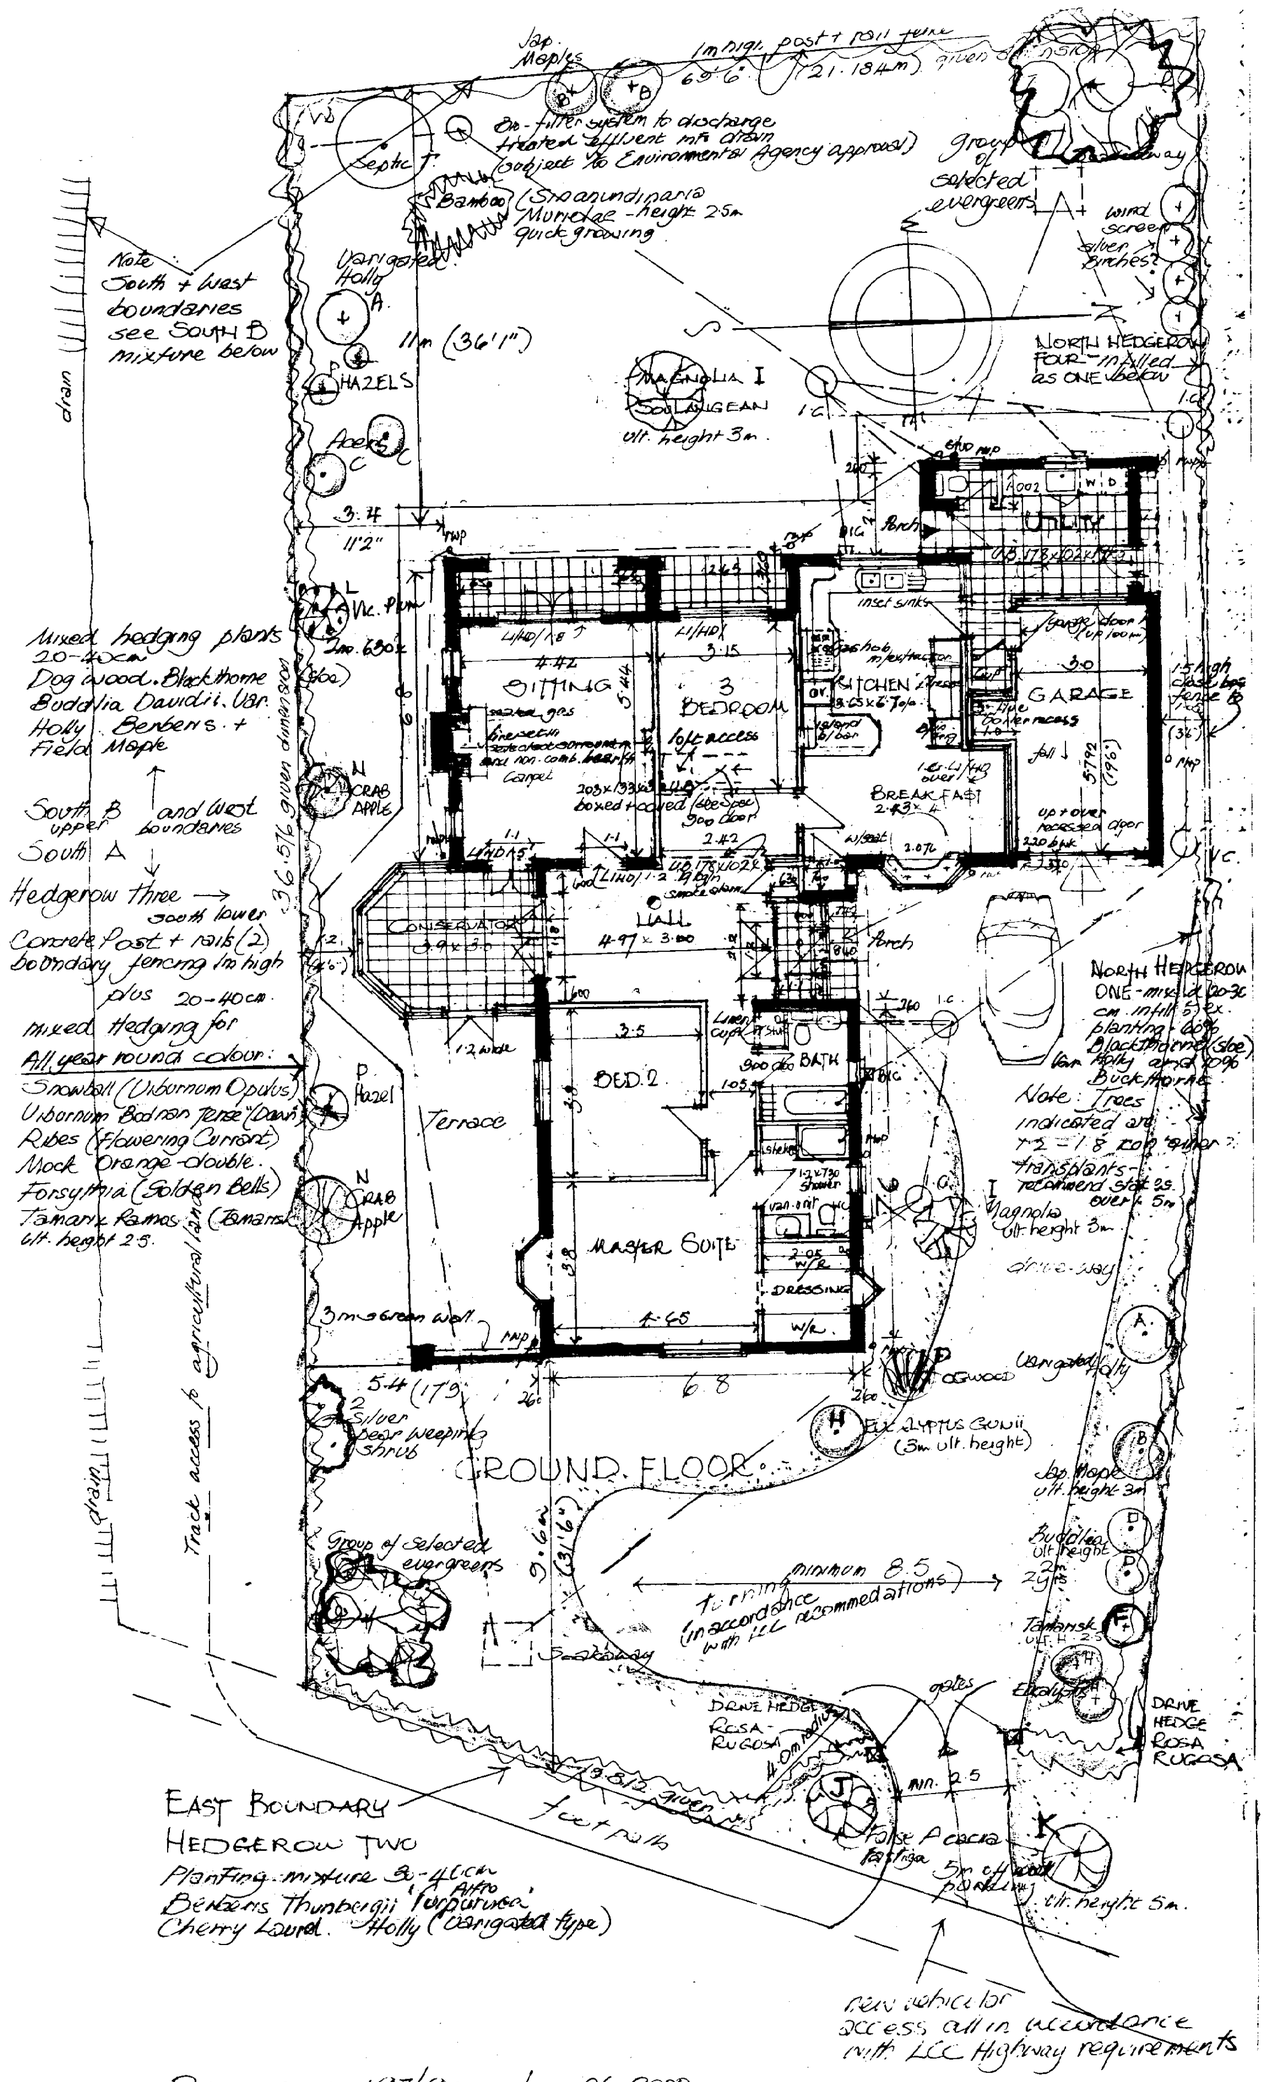


Drawing no 197/9A June 26 2000

Mary E. Cromwell MRICS CIOB
4 Victoria Mews
Spalding, Lincolnshire
Tel: Business 01775 762943
Home: 01775 723656

LANDSCAPING - see attached printout.
NEW DWELLING for Mr and Mrs C. F. BRAND
BROADGATE. WHAPLODE DROVE. Scale 1/100.

DETERMINED PLAN

HOUSE
27 OCT 2000
Ref: 0809/00