


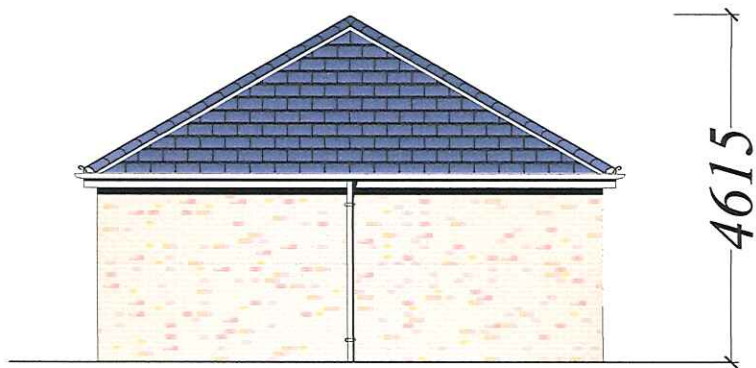

SOUTH & NORTH ELEVATION




ROOF TILES: MARLEY ETERNIT
EDGEMERE INTERLOCKING SLATE



FACING BRICKWORK: TO MATCH EXISTING



EAST ELEVATION

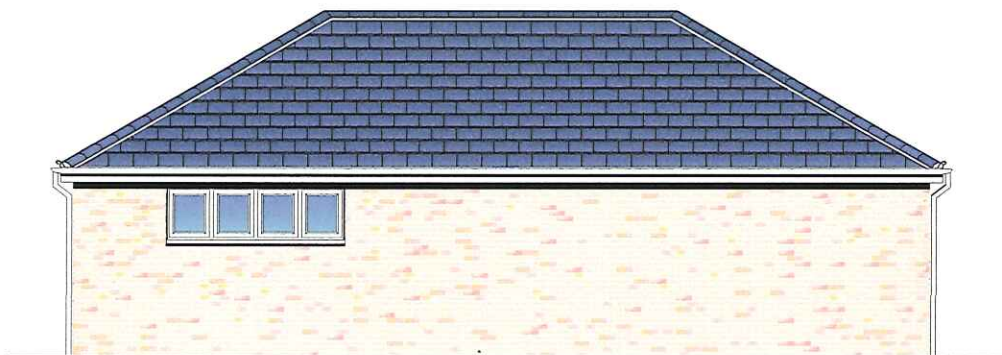

WEST ELEVATION

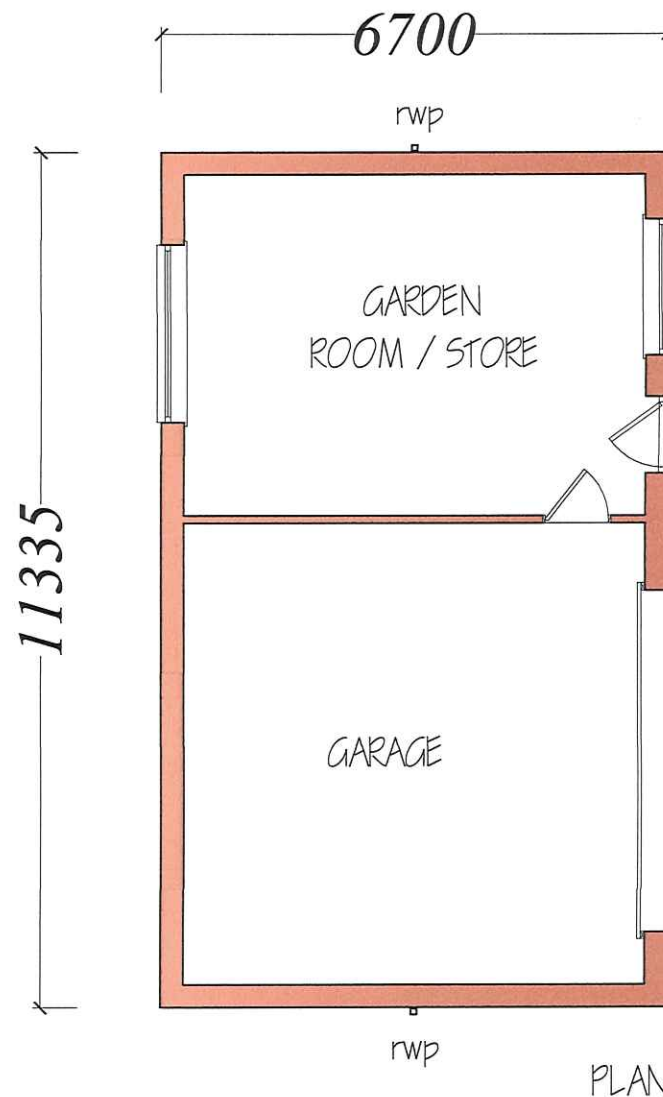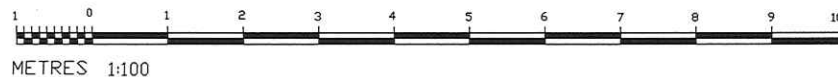

PROPOSED GARAGE & STORE
60 HIGH ROAD, WHAPLODE, SPALDING,
LINCOLNSHIRE

PLAN / ELEVATIONS 1:100 SCALE