




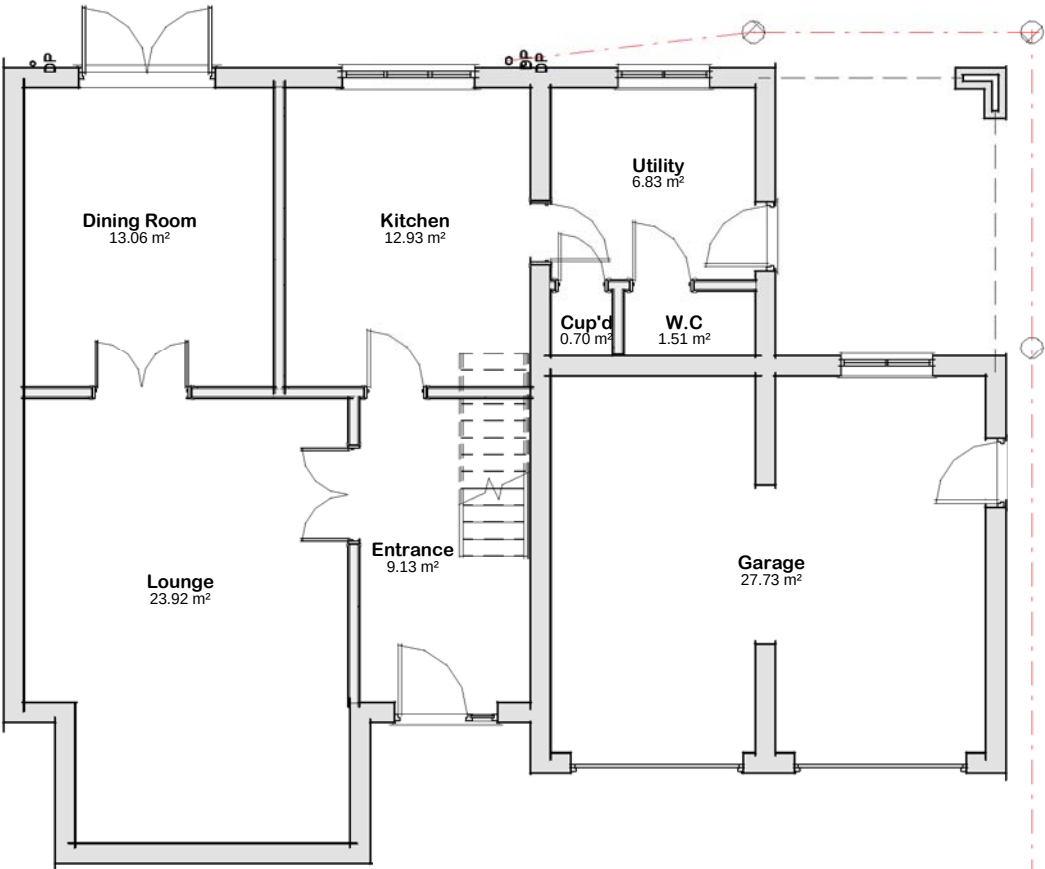


Room Schedule Ground Floor		
Name	Area	Perimeter
Cup'd	0.70 m ²	3.4 m
Dining Room	13.05 m ²	14.5 m
Entrance	9.15 m ²	12.6 m
Garage	27.75 m ²	27.2 m
Kitchen	12.95 m ²	14.5 m
Lounge	23.90 m ²	20.4 m
Utility	6.85 m ²	10.5 m
W.C	1.50 m ²	5.2 m
Grand total: 8	95.80 m ²	108.1 m

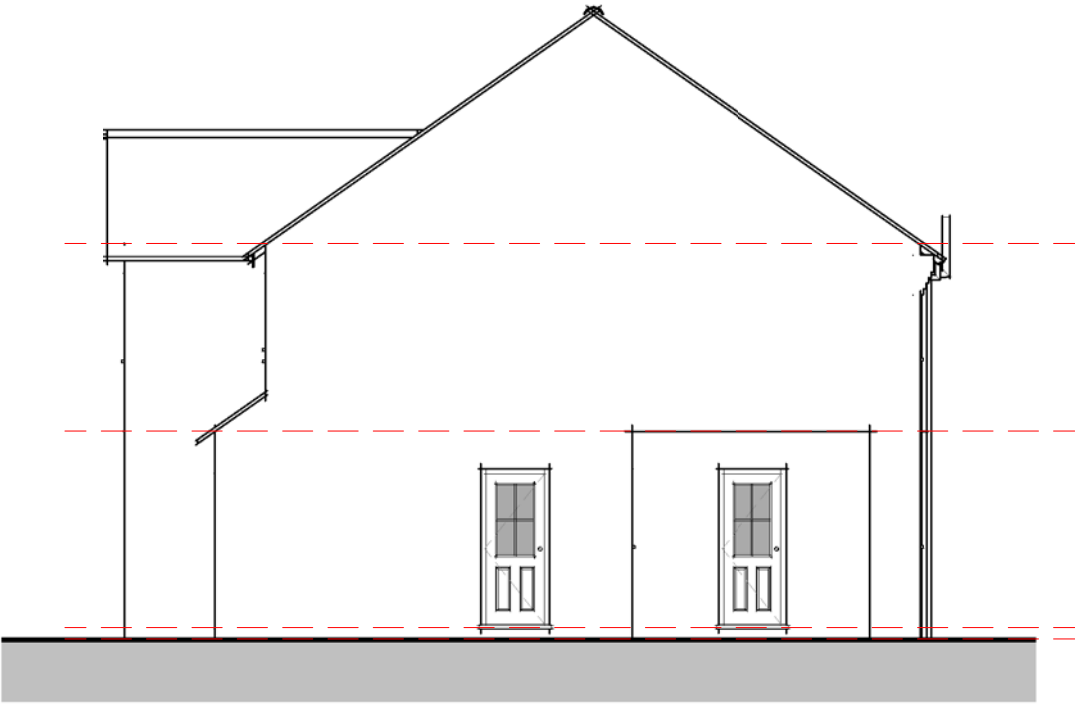

02 - Right Flank
1 : 100

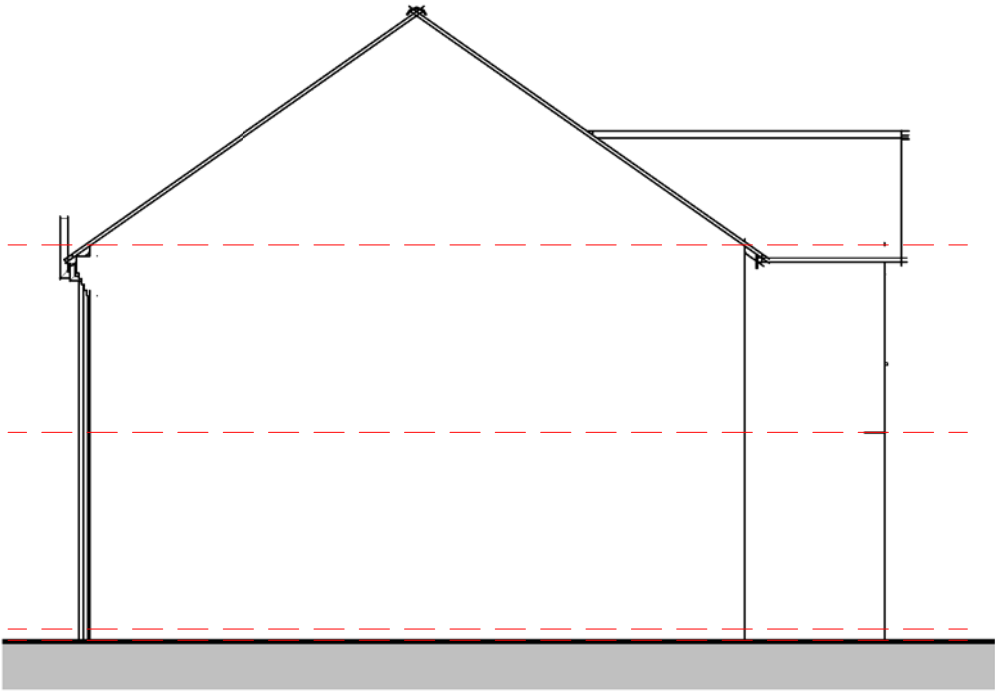

04 - Left Flank
1 : 100

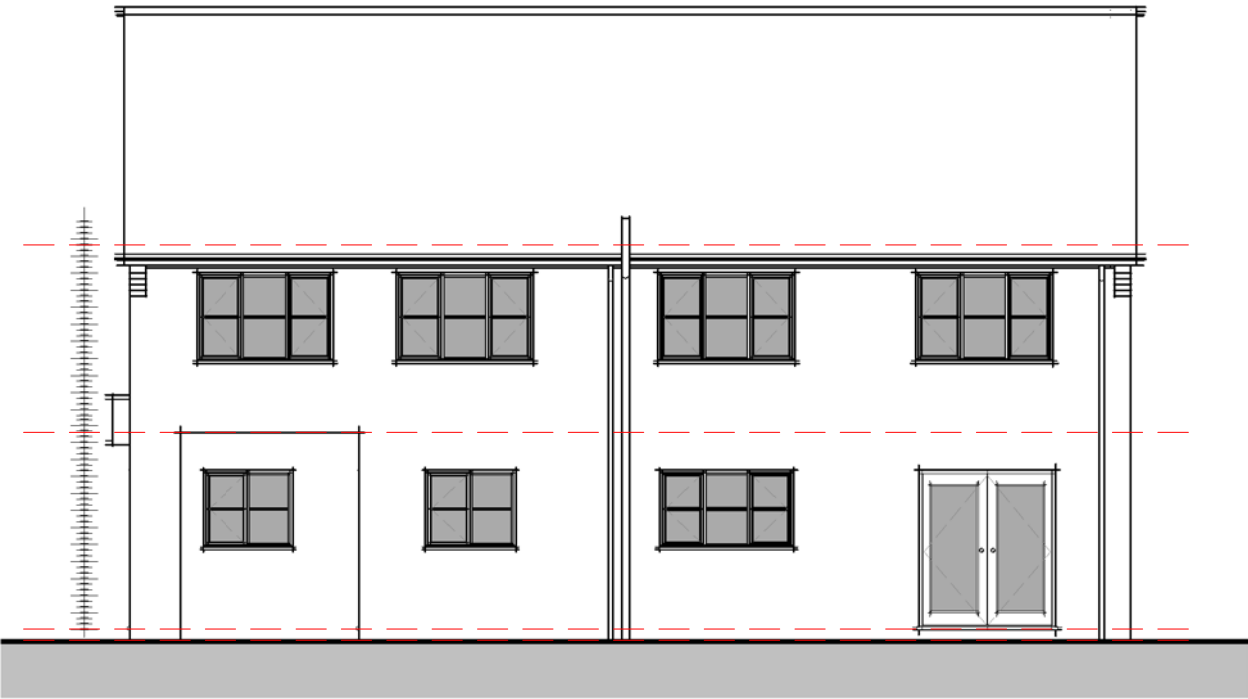

03 - Rear
1 : 100