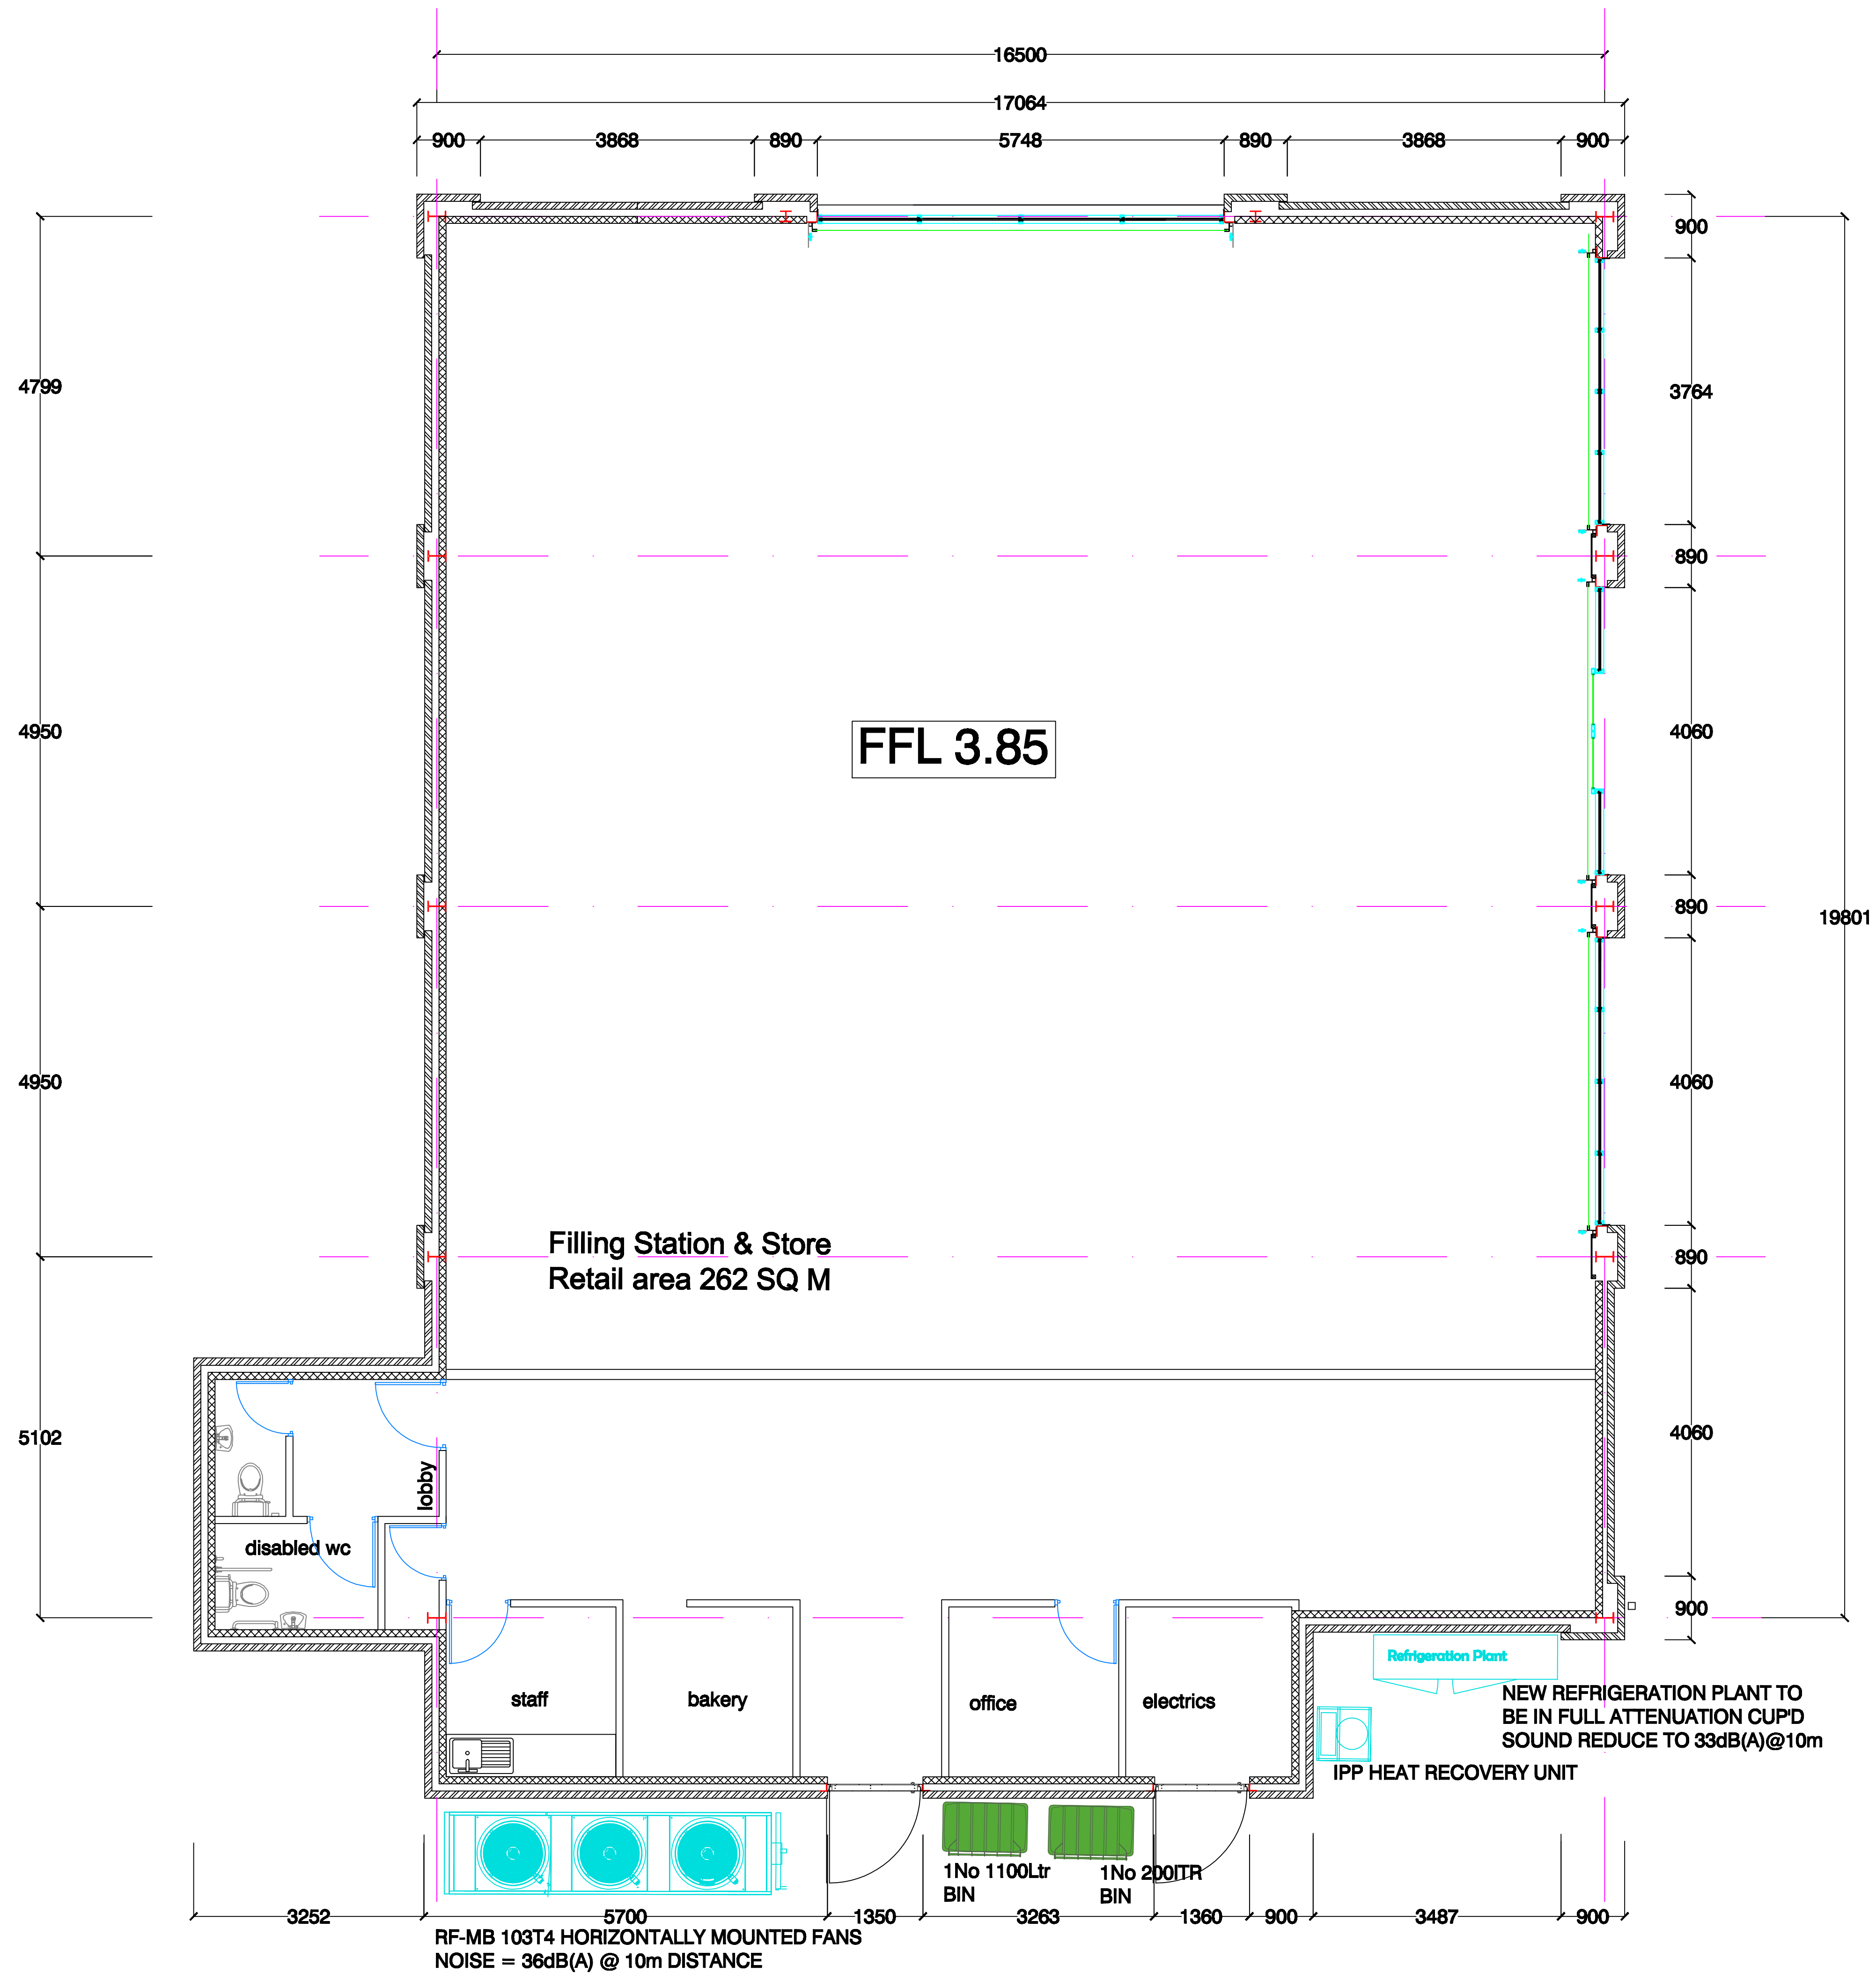


CLIENT + LINCOLNSHIRE CO-OP
PROJECT + WHAPLODE
DRAWING + G A PLAN
JOB NUMBER + 13-25 DRAWING NUMBER + 1325-28
SCALE + 1-50@A1 REVISION +
DEREK MORRIS ARCHITECTS LIMITED
THE STUDIO + MALT KILN ROAD + FENTON + LINCOLN + LN1 2EW
Telephone + 01427 718910 Email + info@derekmorris.co.uk