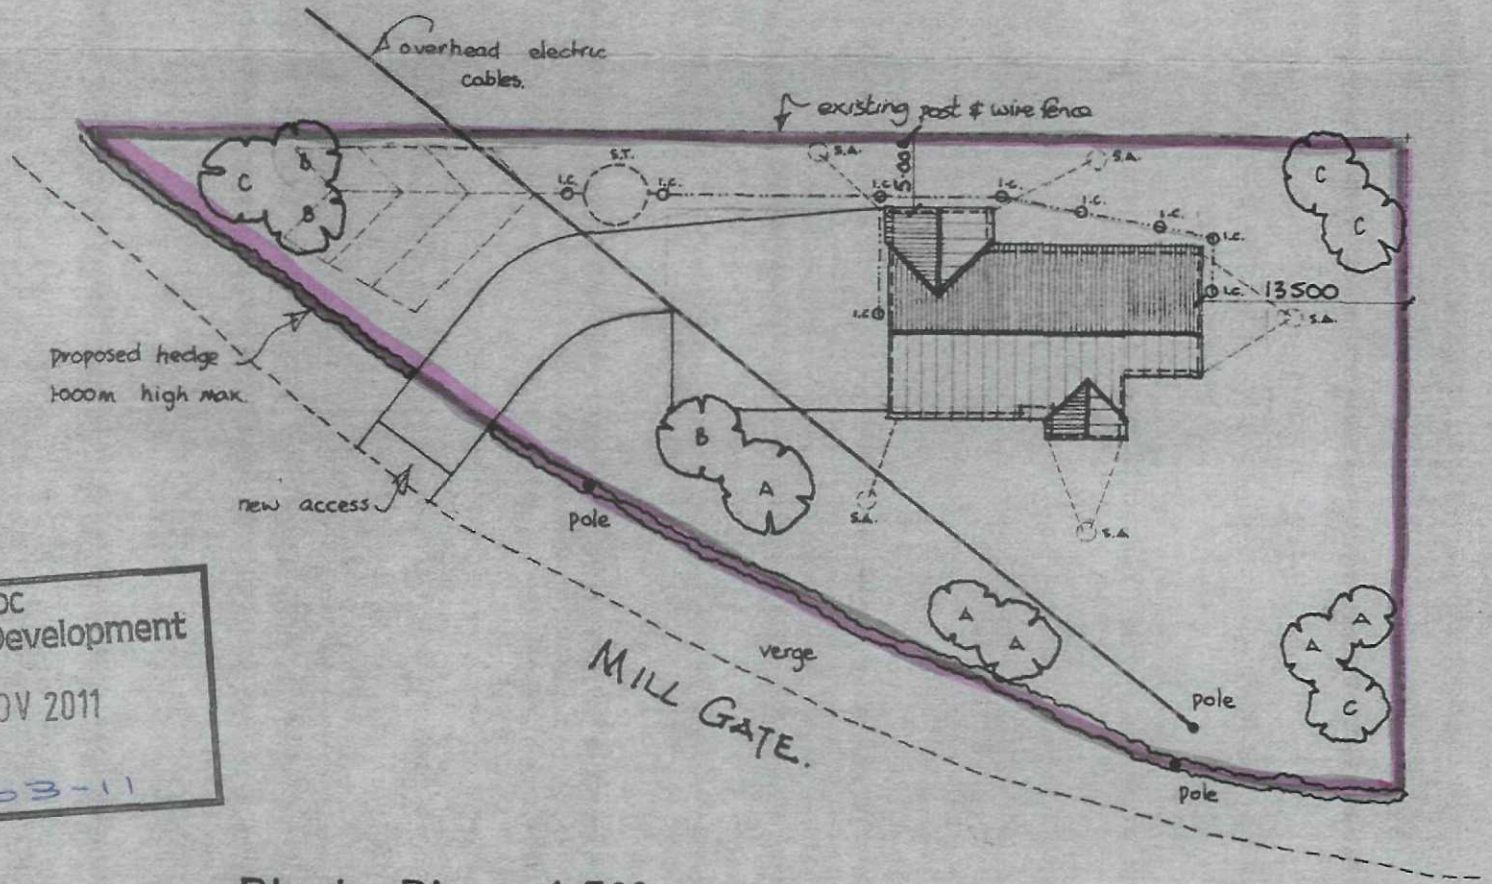


SHDC
Planning & Development
07 NOV 2011
Ref: 0863-11

Block Plan 1:500

This is a true copy of the Plan deposited with the South Holland District Council and approved by them under the Building Regulations.