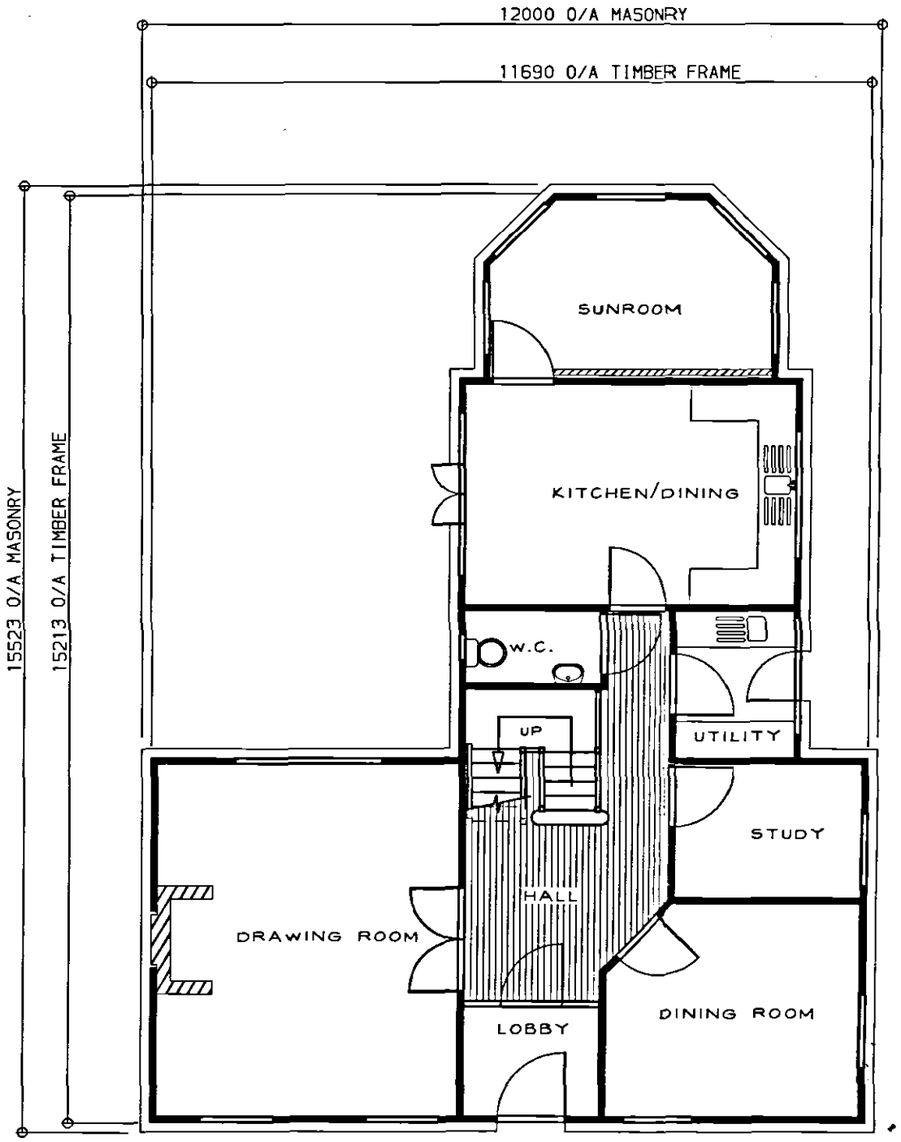


GROUND FLOOR

① FIRE ESCAPE JOINERY

BOILER INFORMATION (TO BE FINALIZED BEFORE BUILDING REGULATION STAGE BY CLIENT

FUEL TYPE - GAS/OIL/LPG/ELECTRIC
BOILER TYPE - CONDENSING/COMBINATION/TRADITIONAL/SYSTEM ETC
SEDBUK EFFICENCY MIN. - 78% GAS / 80% LPG / 85% OIL (T.B.C BY POTTON BASED ON ABOVE)

Revisions:

22 JUNE 2004. -SW- (REV B)
AMENDMENTS AS REQUESTED.
02 SEPTEMBER 2004 -MLD- (REV C)
AMENDMENTS AS REQUESTED.

Checked by:	Date checked:
***	****

Title:

BRANDHAM B
***

HERITAGE

Handing:
LOUNGE LEFT

Client Name:

MR & MRS F ALLEN
LINCS

Drawn By:	Date:
SW	24-MAY-2004
Scale: 1:100	Size: A1

Job No:	Type:	Rev:
04-167	P	C

Drawing No: 1

This document is the copyright of Potton Ltd, and is made available on the express condition that it shall not be used in connection with the erection of any building or the production of any components for such a building unless the building to be erected or the components are supplied by Potton Ltd.

© Potton Ltd.
(Formerly Potton Timber Engineering Co.Ltd)

potton

Potton Limited
Wyboston Lakes, Great North Road
Beds MK44 3BA
Tel No (01480) 401401
Fax No (01480) 401444
Web site: www.potton.co.uk