

Plants to front gardens

Qty	Plant name	Container	Size
8No	Berberis 'Atropurpurea Nana'	C2	20/30
18No	Berberis thunbergii 'Bagatelle'	C2	20/30
24No	Euonymus 'Emerald & Gold'	C2	20/30
12No	Euonymus 'Emerald Gaiety'	C2	20/30
12No	Hebe 'Red Edge'	C2	20/30
12No	Leucothoe 'Scarletta'	C3	30/40
12No	Potentilla 'Abbottwood'	C2	20/30
8No	Santolina incana	C3	20/30
12No	Skimmia japonica 'Kew Green'	C3	20/30
12No	Spiraea japonica 'Little Princess'	C2	20/30

Plant List

Qty	Plant Name	Container	Size
Trees			
10No	Acer platanoides 'Emerald Queen'	BR	12/14girth
Shrubs			
45No	Choisya ternata 'Sundance'	C3	30/40
30No	Hebe 'Mrs Winder'	C3	20/30
30No	Lonicera Pileata	C3	20/30
30No	Prunus 'Otto Luyken'	C3	30/40
30No	Senecio 'Sunshine'	C3	30/40
30No	Viburnum davidii	C3	20/30
Native Hedge Planting			
100No	Acer campestre	br	60/80
100No	Crataegus monogyna	br	60/80
100No	Cornus alba	br	60/80
100No	Corylus avellana	br	60/80
100No	Ligustrum ovalifolium	br	60/80

NOTE To be planted in single species groups of five plants per group, in a double staggered row at 450mm centres.

Notes


- Shrubs
- Shrub bed areas to receive at least 100mm depth of good quality topsoil.
- All shrubs to be planted at a density of three plants/m2
- All planted beds to receive a 50mm layer of pine bark mulch after planting.

Native Hedgerow

To be planted in single species groups of five plants per group, in a double staggered row at 450mm spacings.

Turf/seeded areas

- All turf and seeded areas to receive at least a 150mm depth of quality topsoil before planting.
- All front gardens to receive good quality turf, while all other areas can be seeded with ageneral amenity seed.
- All turf areas to receive a first watering after planting.

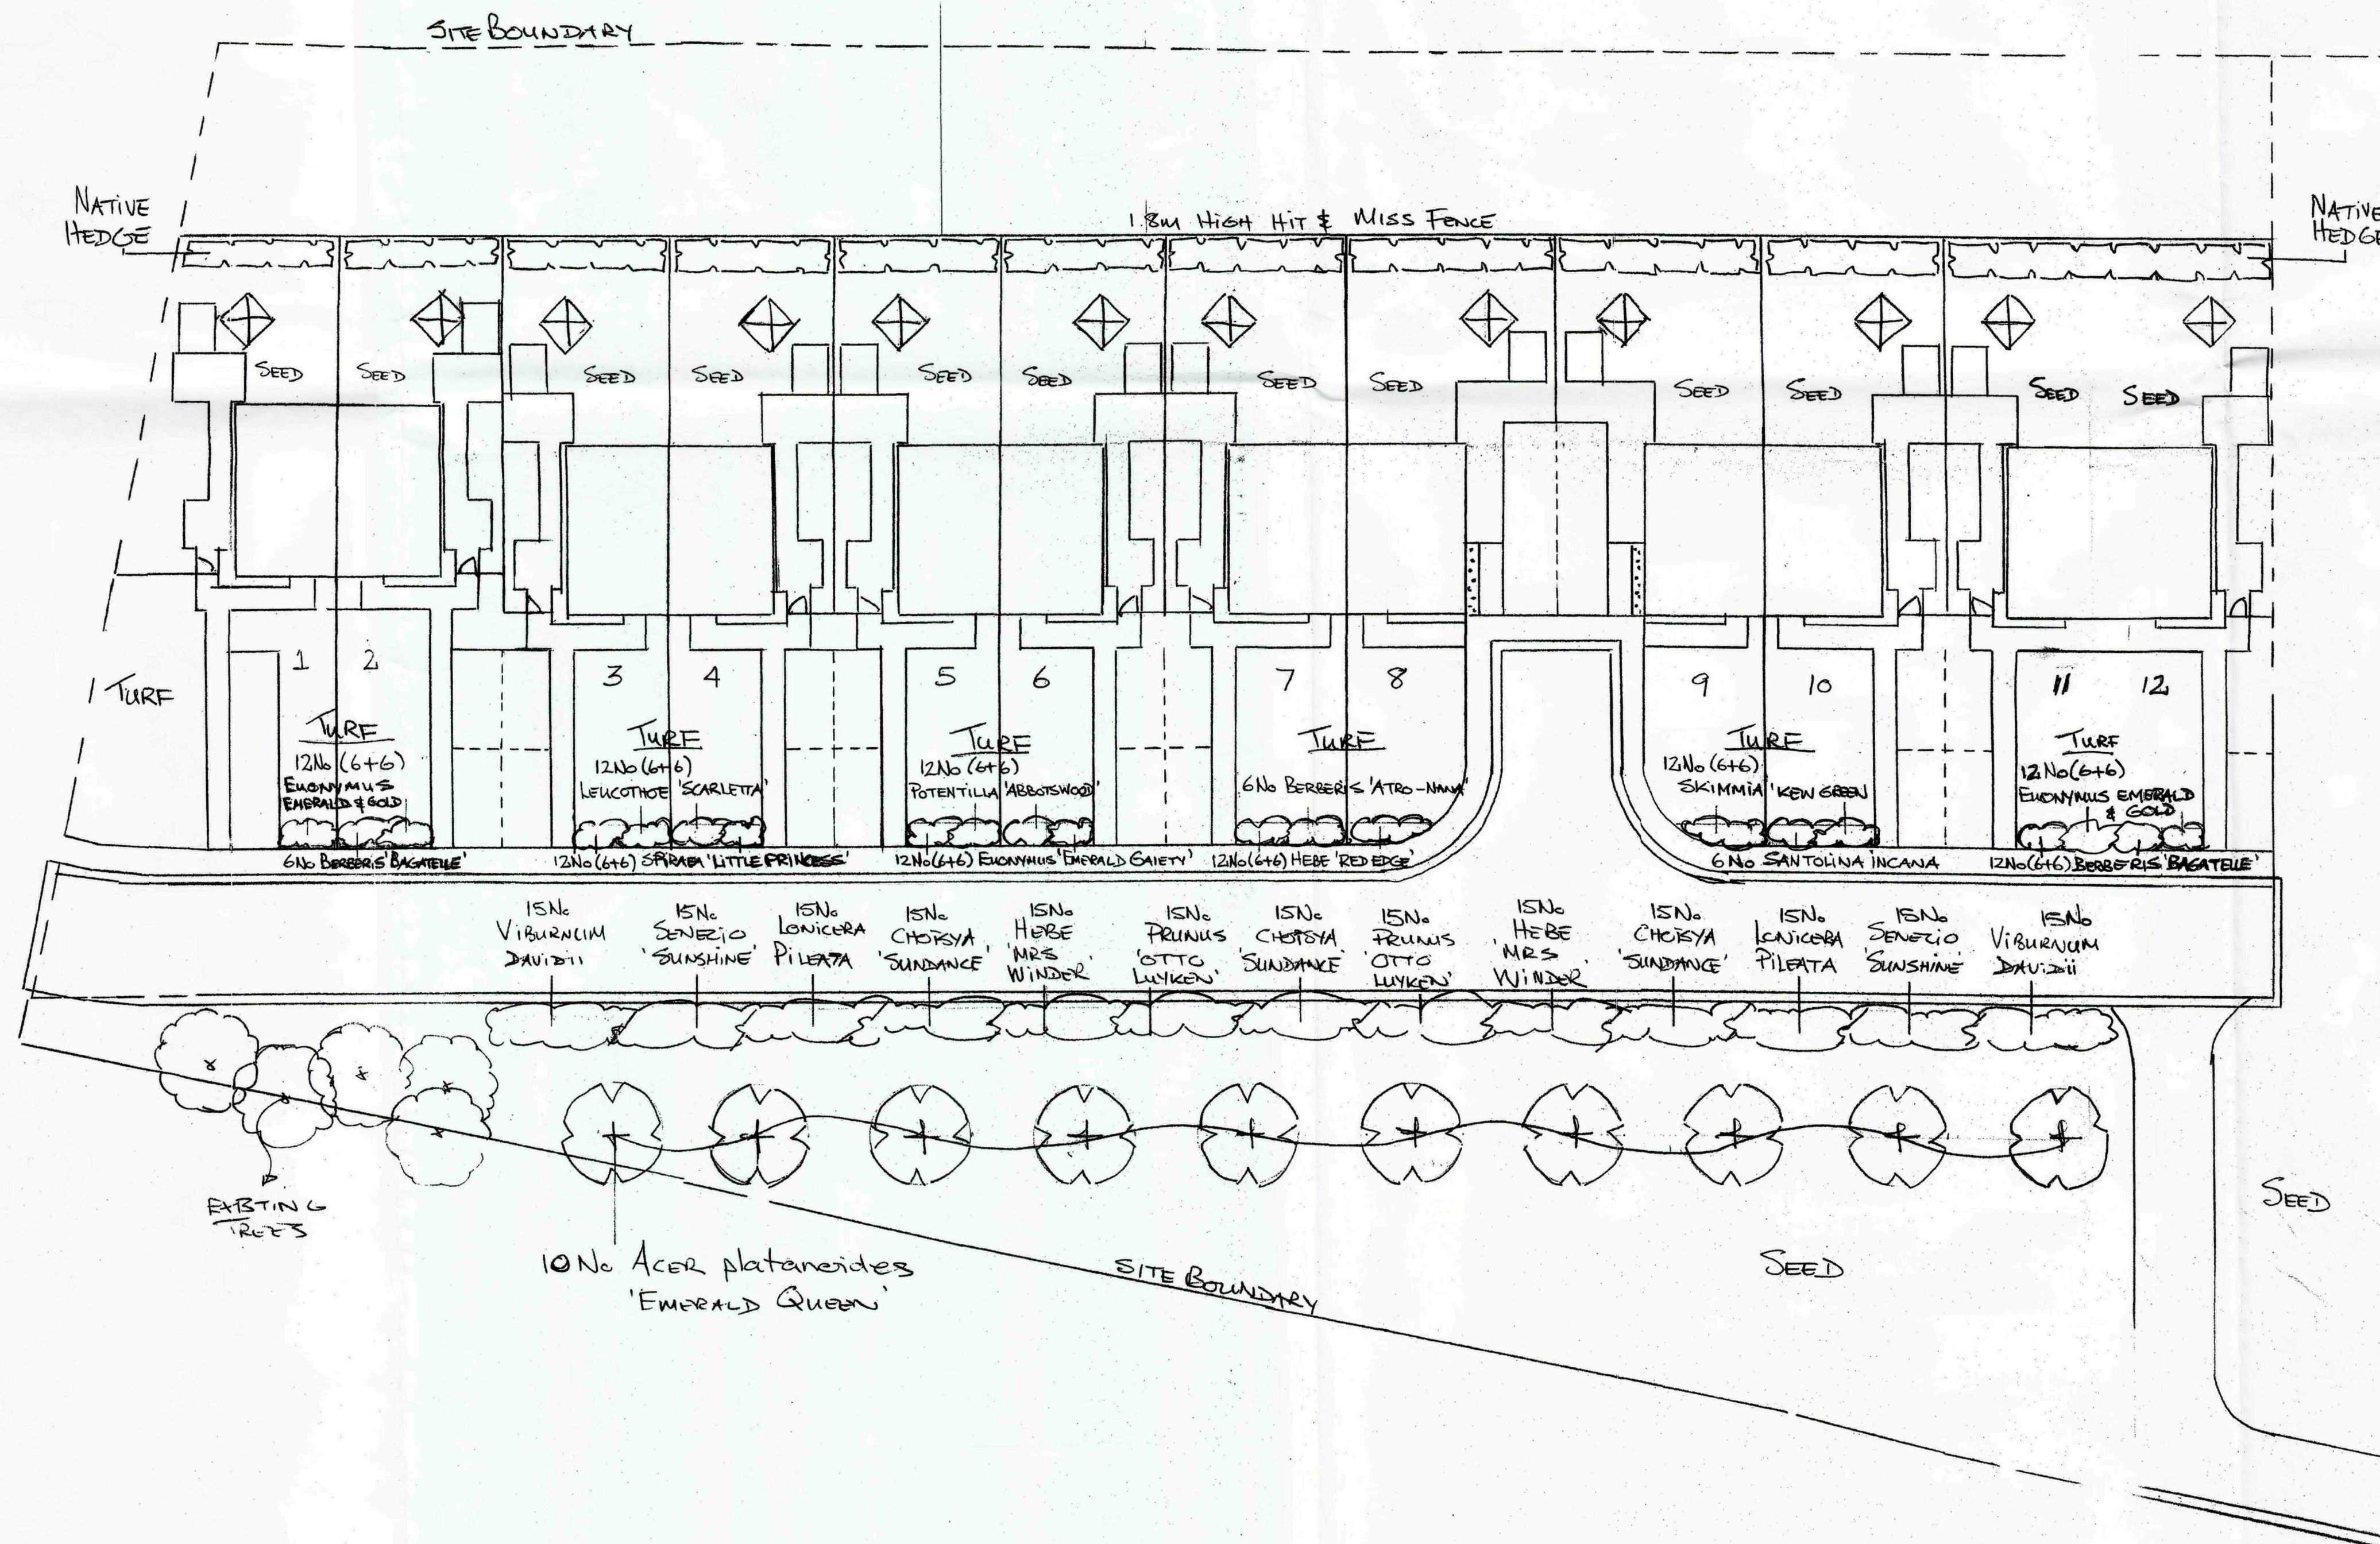

SHDC
Planning & Development
11 NOV 2009
Ref: 0881-09

Client	FE Peacock Construction
Site Address	Millers Rest Whaplode Lincolnshire
Title	Soft landscaping Proposal
Scale	1:200
Date	9th November 2009
Drawing no.	MillRes/SL01/Rev D
Plots	1-12
 Andrew Young Landscape Design Tel: 01536 312215 Mob: 07993306329 Dip Gd (INST. Gd) andrewyounguk@talktalk.net	